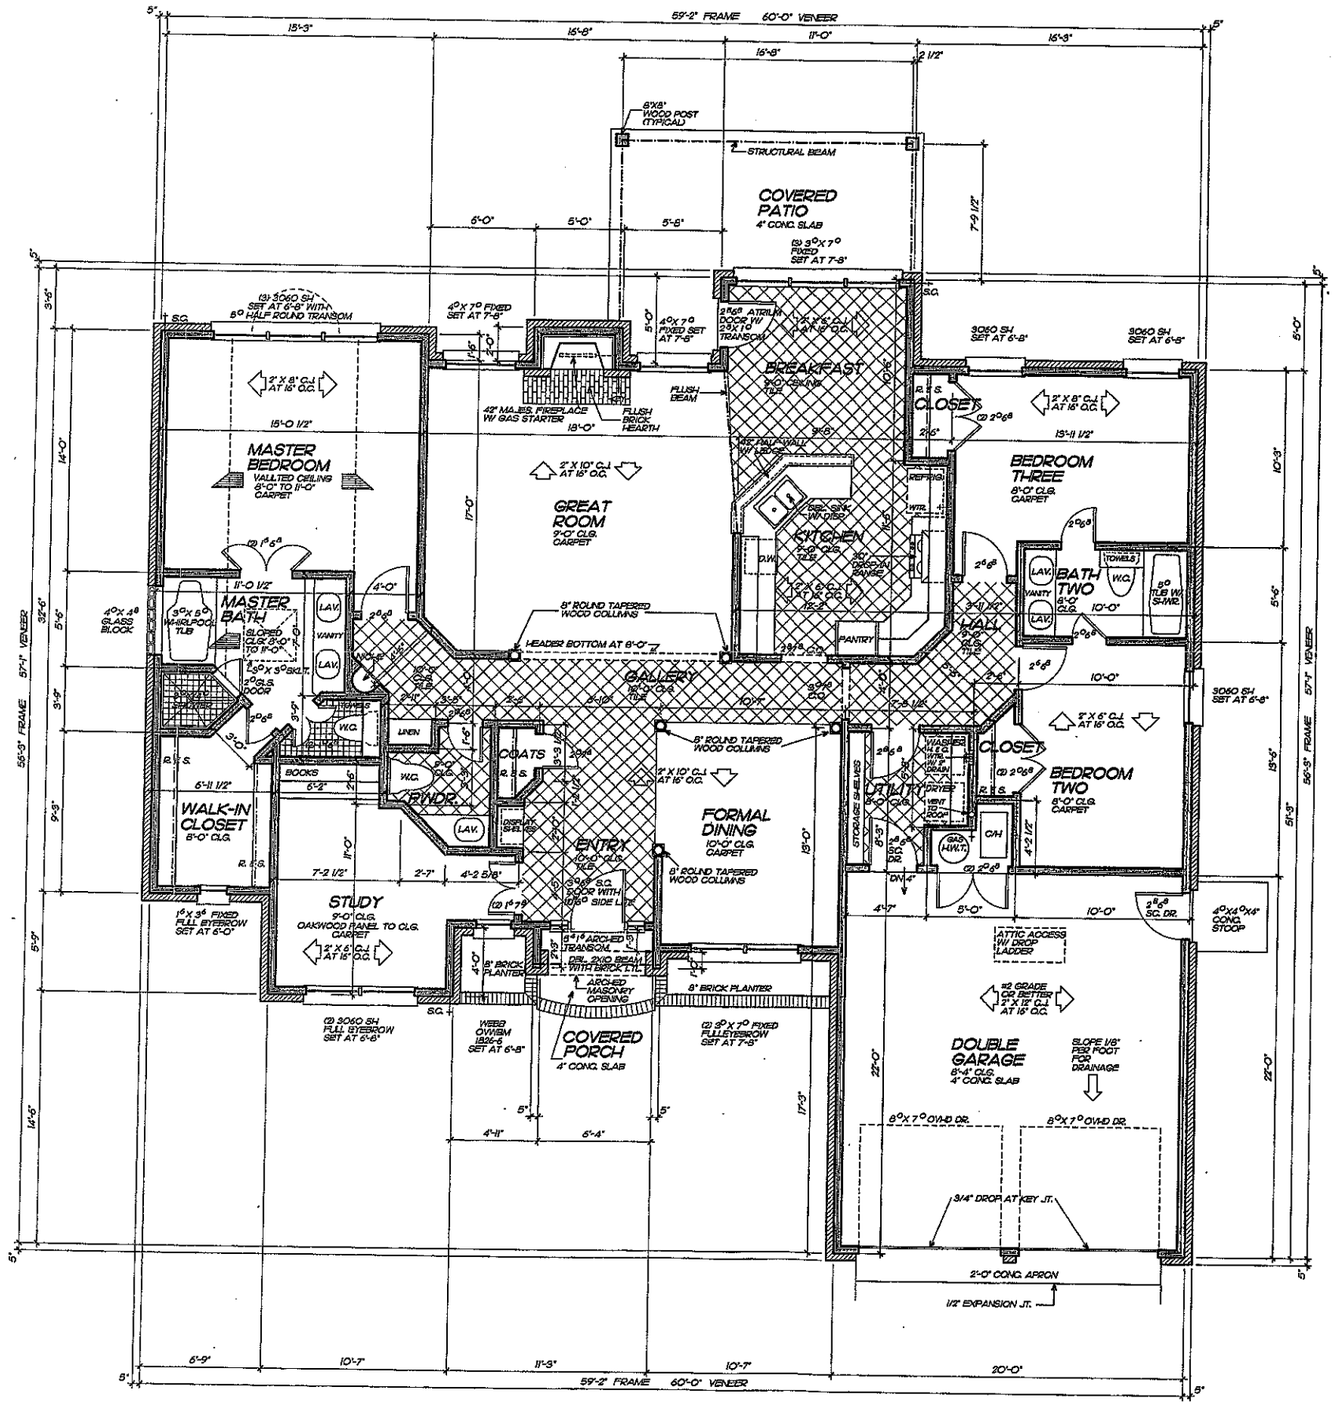



6901 N. Robinson
Oklahoma City, OK. 73116
Phone (405) 843-5456
Fax - (405) 840-8884

# FILLMORE DESIGN GROUP

AUTHENTICITY SEAL
ORIGINAL DOCUMENT
FILLMORE DESIGN GROUP
residential designers
6901 N. Robinson Oklahoma City, OK 73116
If this seal is not printed in red, the use or reproduction of the plan or blueprint is an infringement of the FEDERAL COPYRIGHT ACT. To report copyright violations call 1-405-843-5456.

GARAGE SF ..... 440
PATIO SF ..... 156
PORCH SF ..... 42

NOTES :


1. ALL ANGLED WALLS ARE 45°.
2. ALL CEILING HEIGHTS 8'-0" UNLESS NOTED.
3. PROVIDE STEEL LINTELS AT ALL WINDOWS & DOORS AS REQUIRED TO SUPPORT BRICK ABOVE.

## FLOOR PLAN

SCALE 1/4" : 1'-0"

| Sq. Ft. |
|---|
| UPPER FRAME |
| LOWER FRAME |
| TOTAL FRAME 1988 |
| TOTAL VENEER 2061 |
| SHEET ONE |
| PLAN 8166-L |

ROBERT FILLMORE AND ASSOCIATES HEREBY EXPRESSLY RESERVES ITS COMMON LAW COPYRIGHT AND OTHER

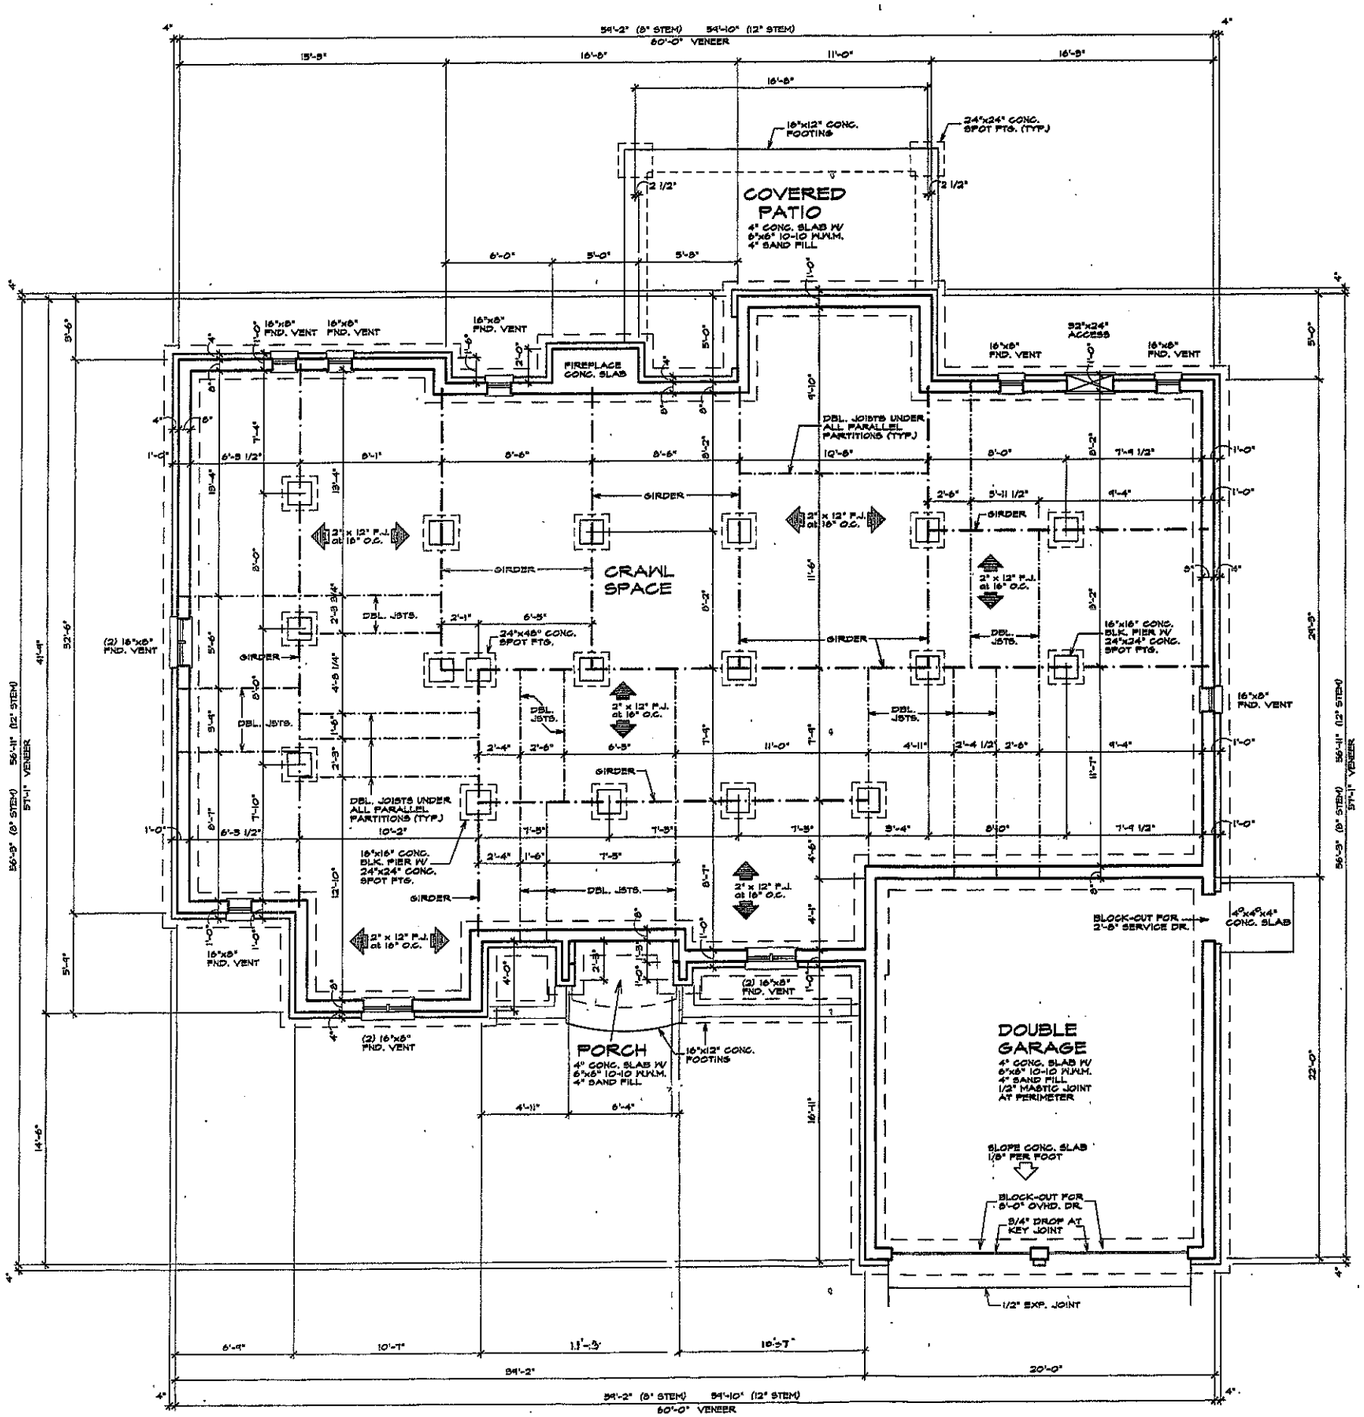


## CRAWL SPACE FOUNDATION PLAN

SCALE: 1/4" = 1'-0"