


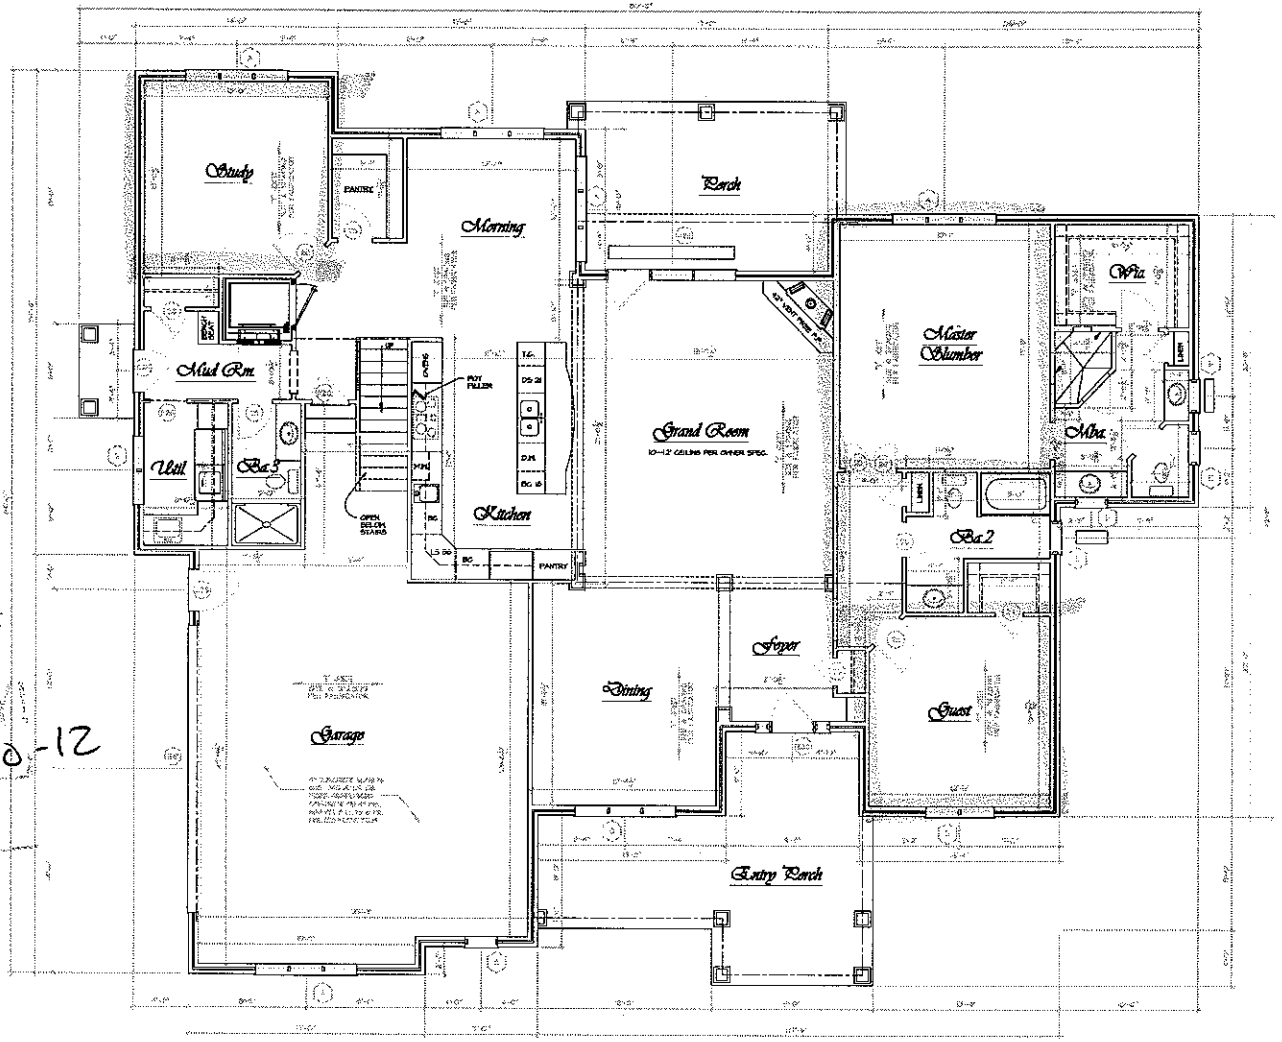

First Floor Plan
Scale: 1/4" = 1'-0"

Acknowledgement Of
Plans Submittal ONLY
Date 1-30-12
Date

Designer

REVISIONS
NO.
DATE
WORK


DATE OF LAST REVISION
Sept. 27, 2011

Mike & Paula Dietrich

NOTICE: General Contractor and All Subcontractors are to Thoroughly Review These Plans Prior To Beginning Construction !


Preliminary Plan - Not For Construction

SHEET NO.
A1-1

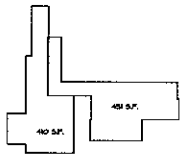

No Bath

Kitchen Upstairs

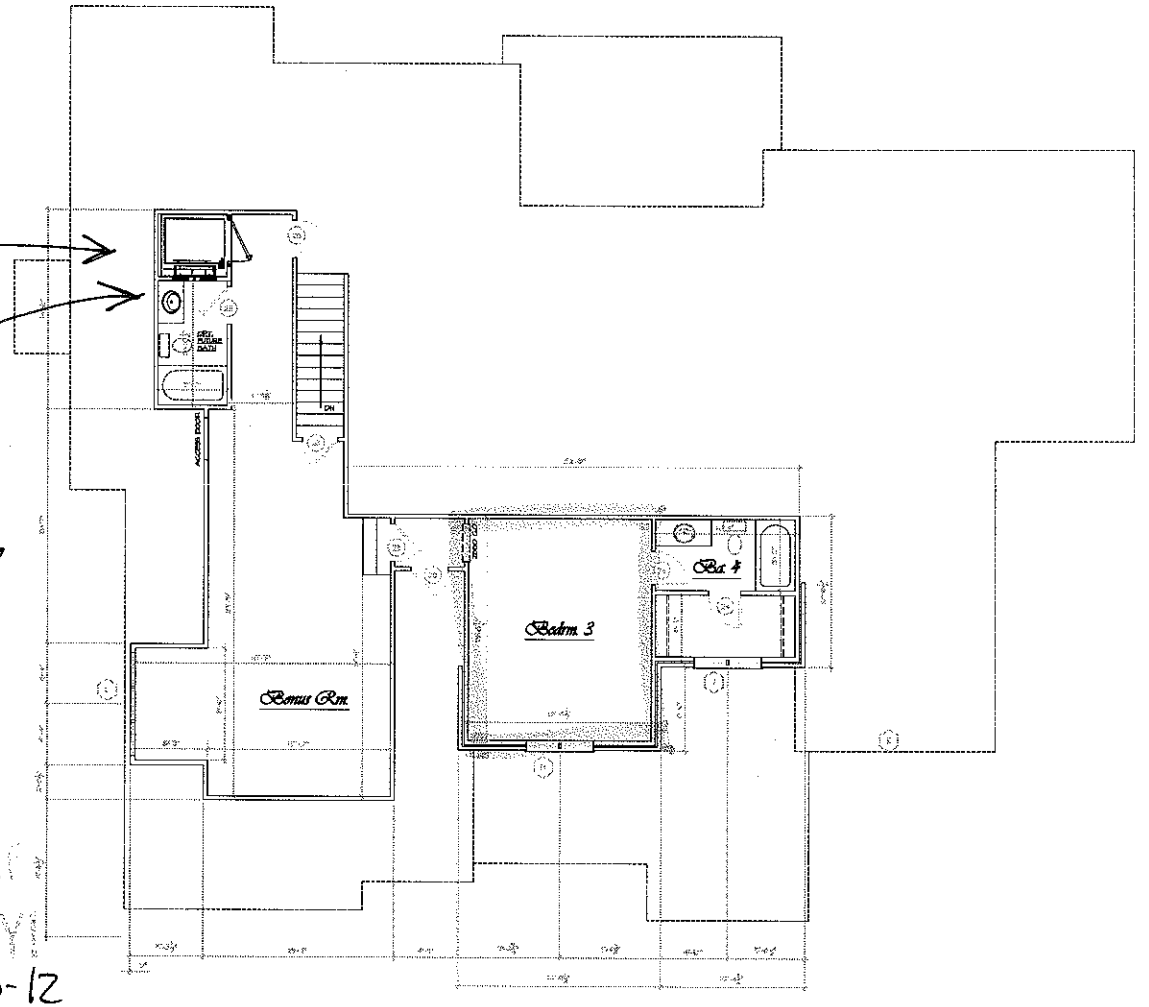

Second Floor Plan
Scale: 1/4" = 1'-0"

Acknowledgement Of Plans Submittal ONLY!

3-Allg Date 1-30-12

Date

Designer

Sept. 27, 2011

Mike & Paula Dietrich

NOTICE: General Contractor and All Subcontractors are to Thoroughly Review These Plans Prior To Beginning Construction !

Preliminary Plan - Not For Construction

AI-2