
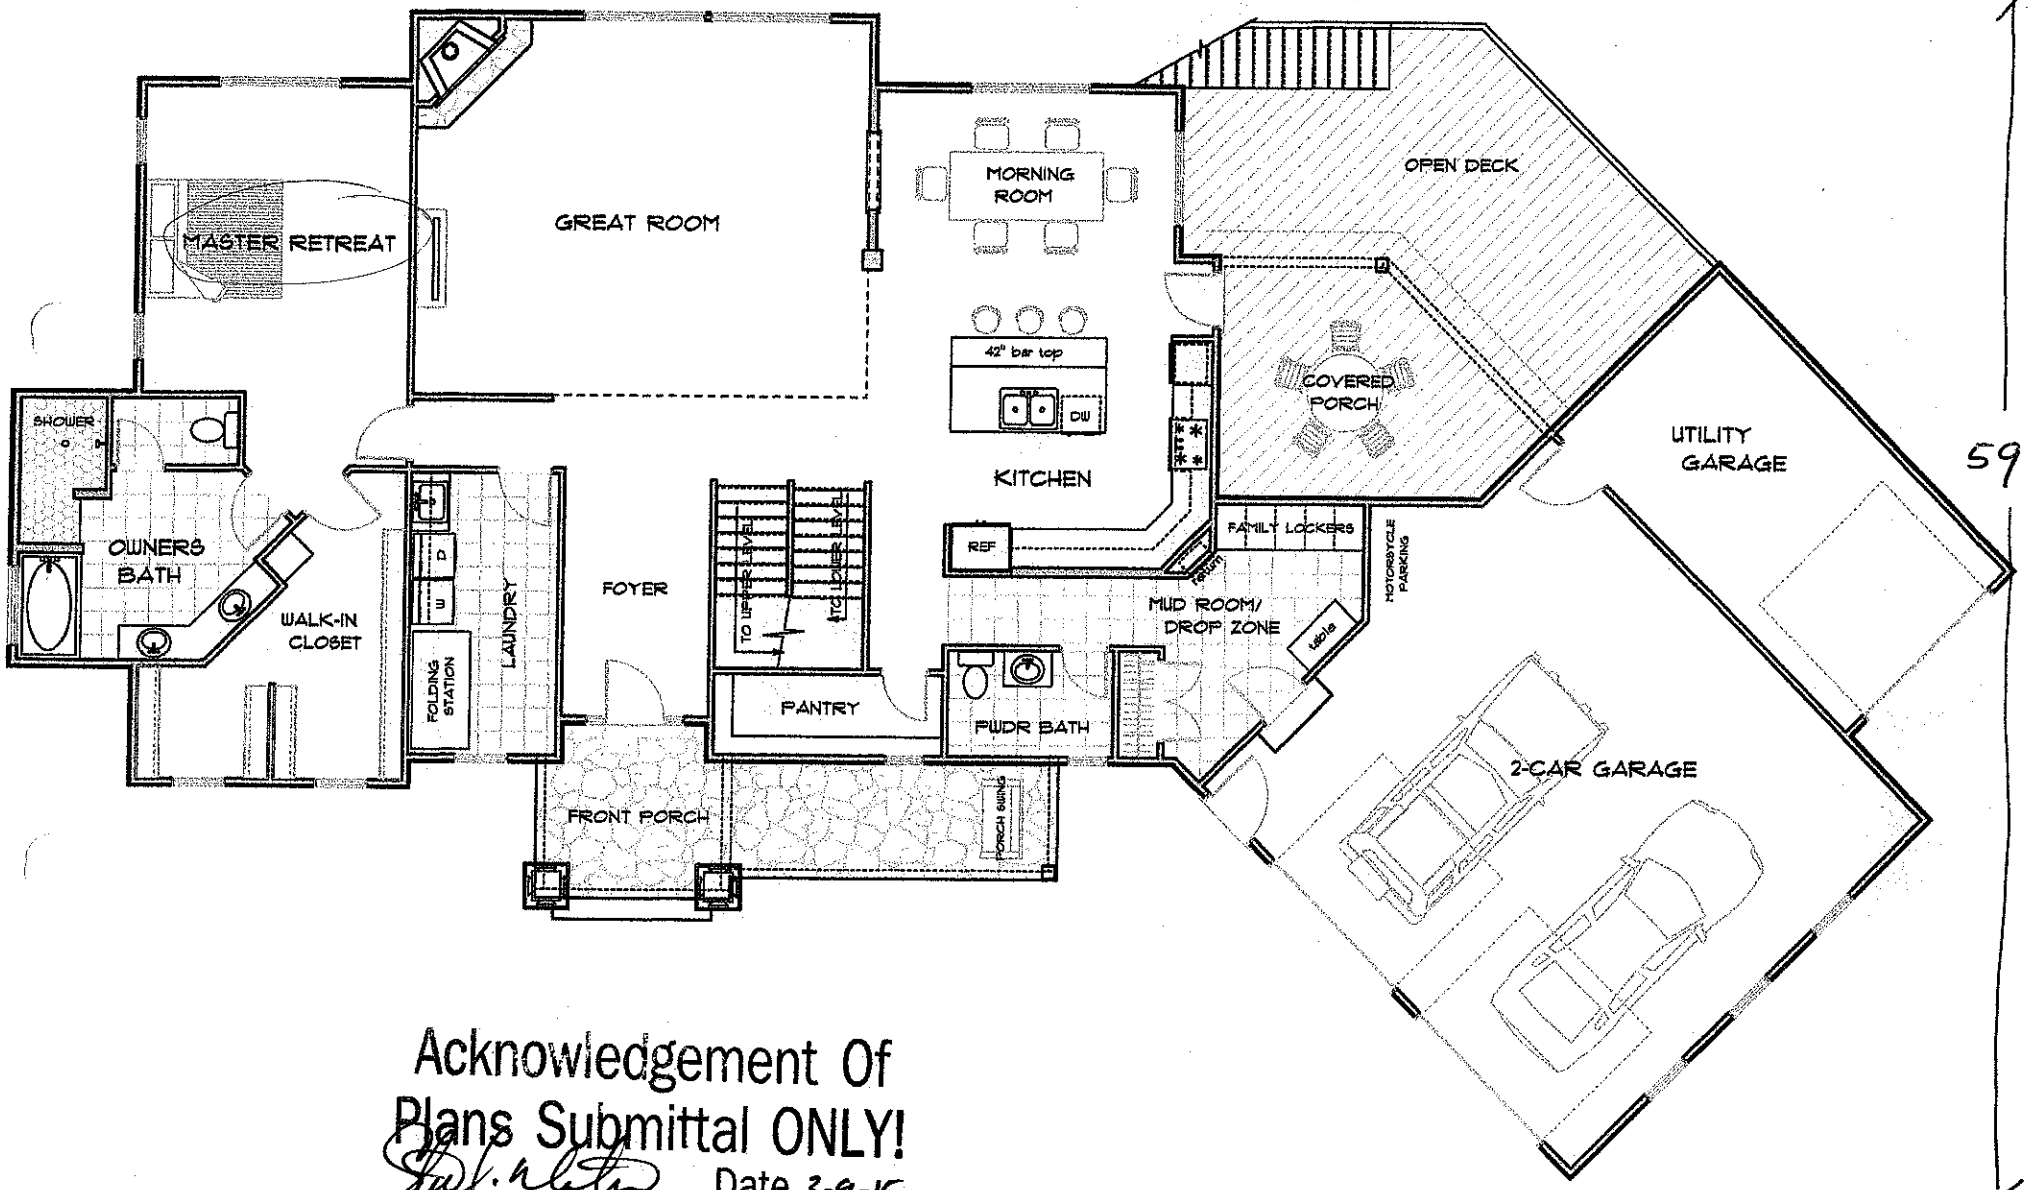


59

Acknowledgement Of
Plans Submittal ONLY!

Date 3-9-15

Date 3/16/15

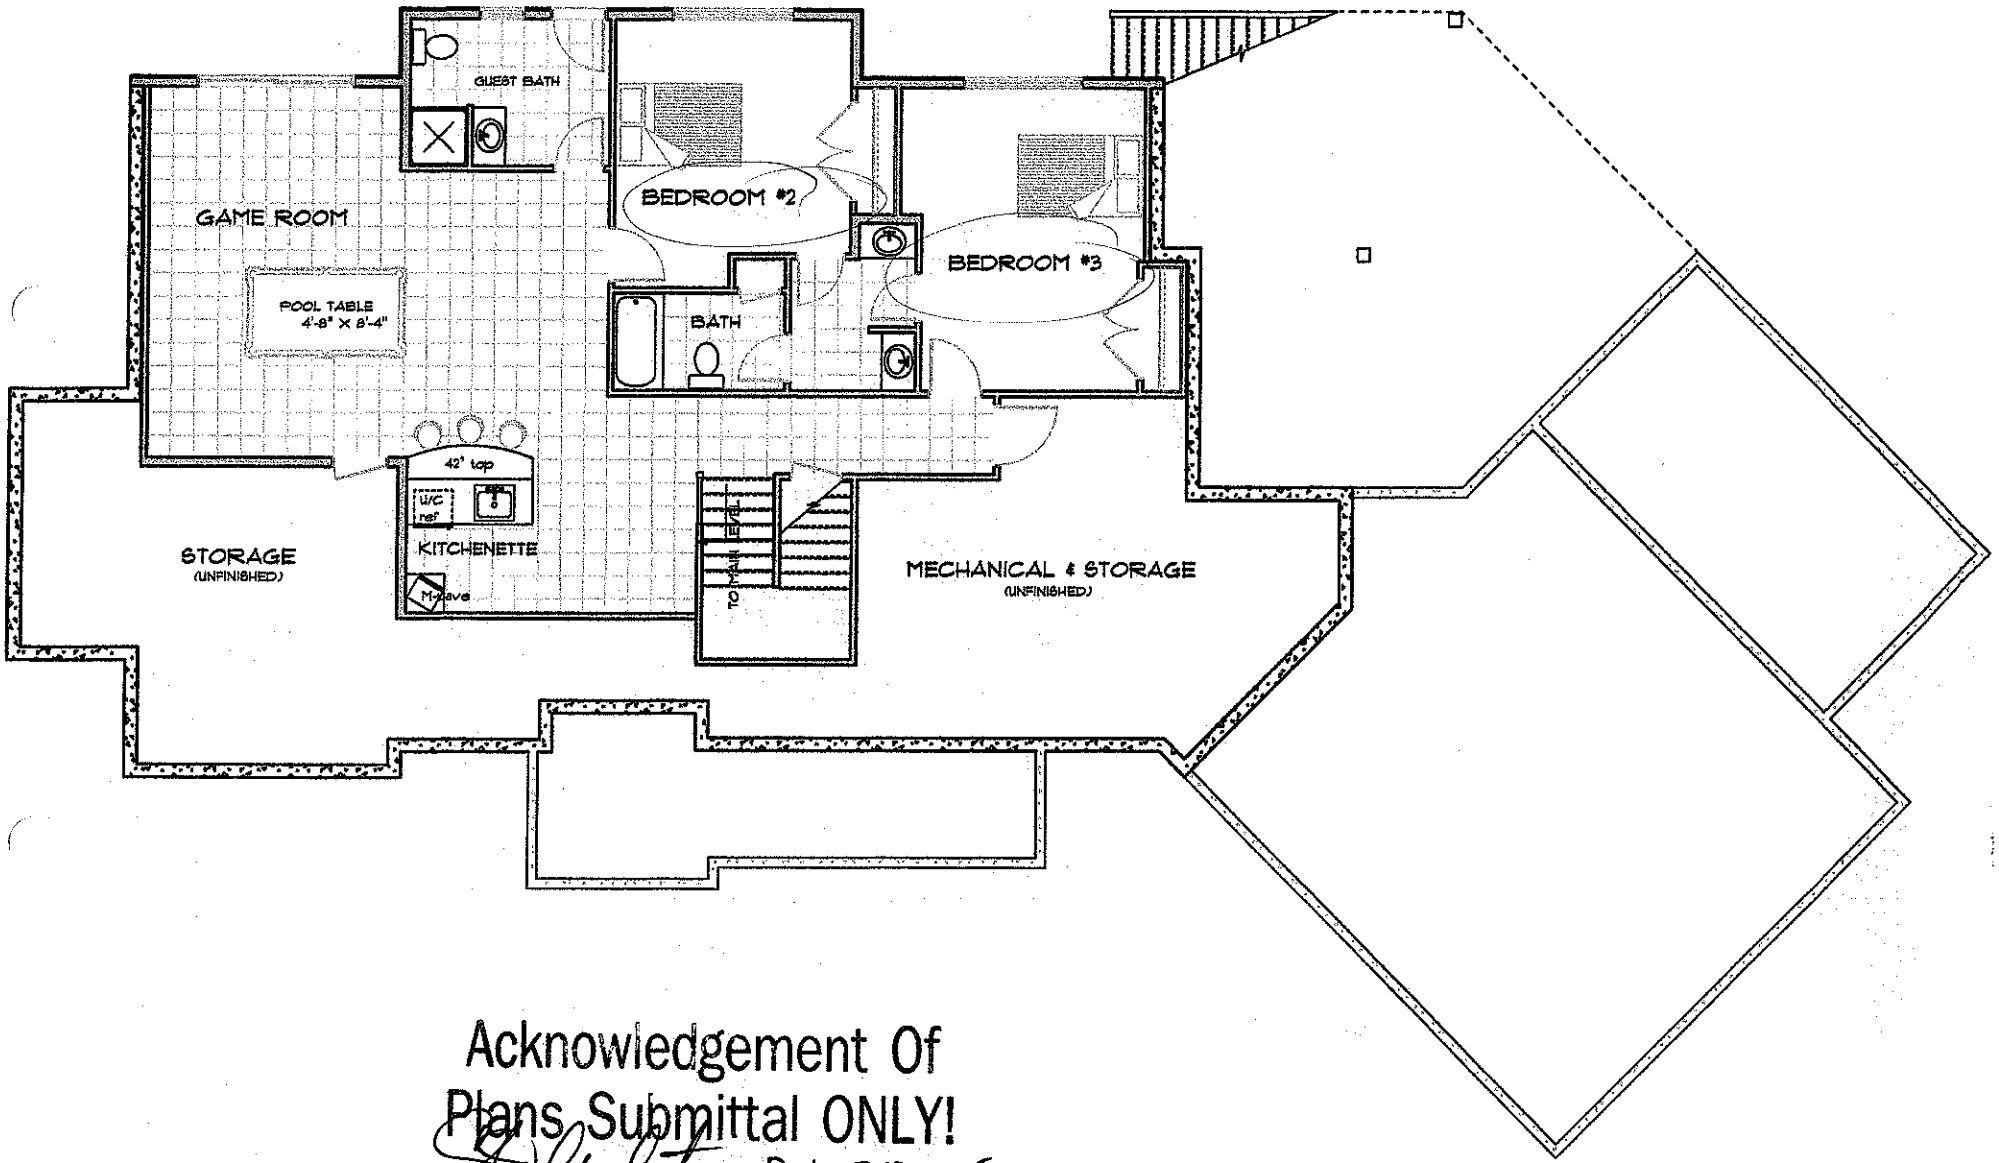


Acknowledgement Of
Plans Submittal ONLY!

[signature] Date 3-10-2015

[signature] Date 3/16/15

Acknowledgement Of
Plans Submittal ONLY!
Date 3-10-15
Date 3/16/15

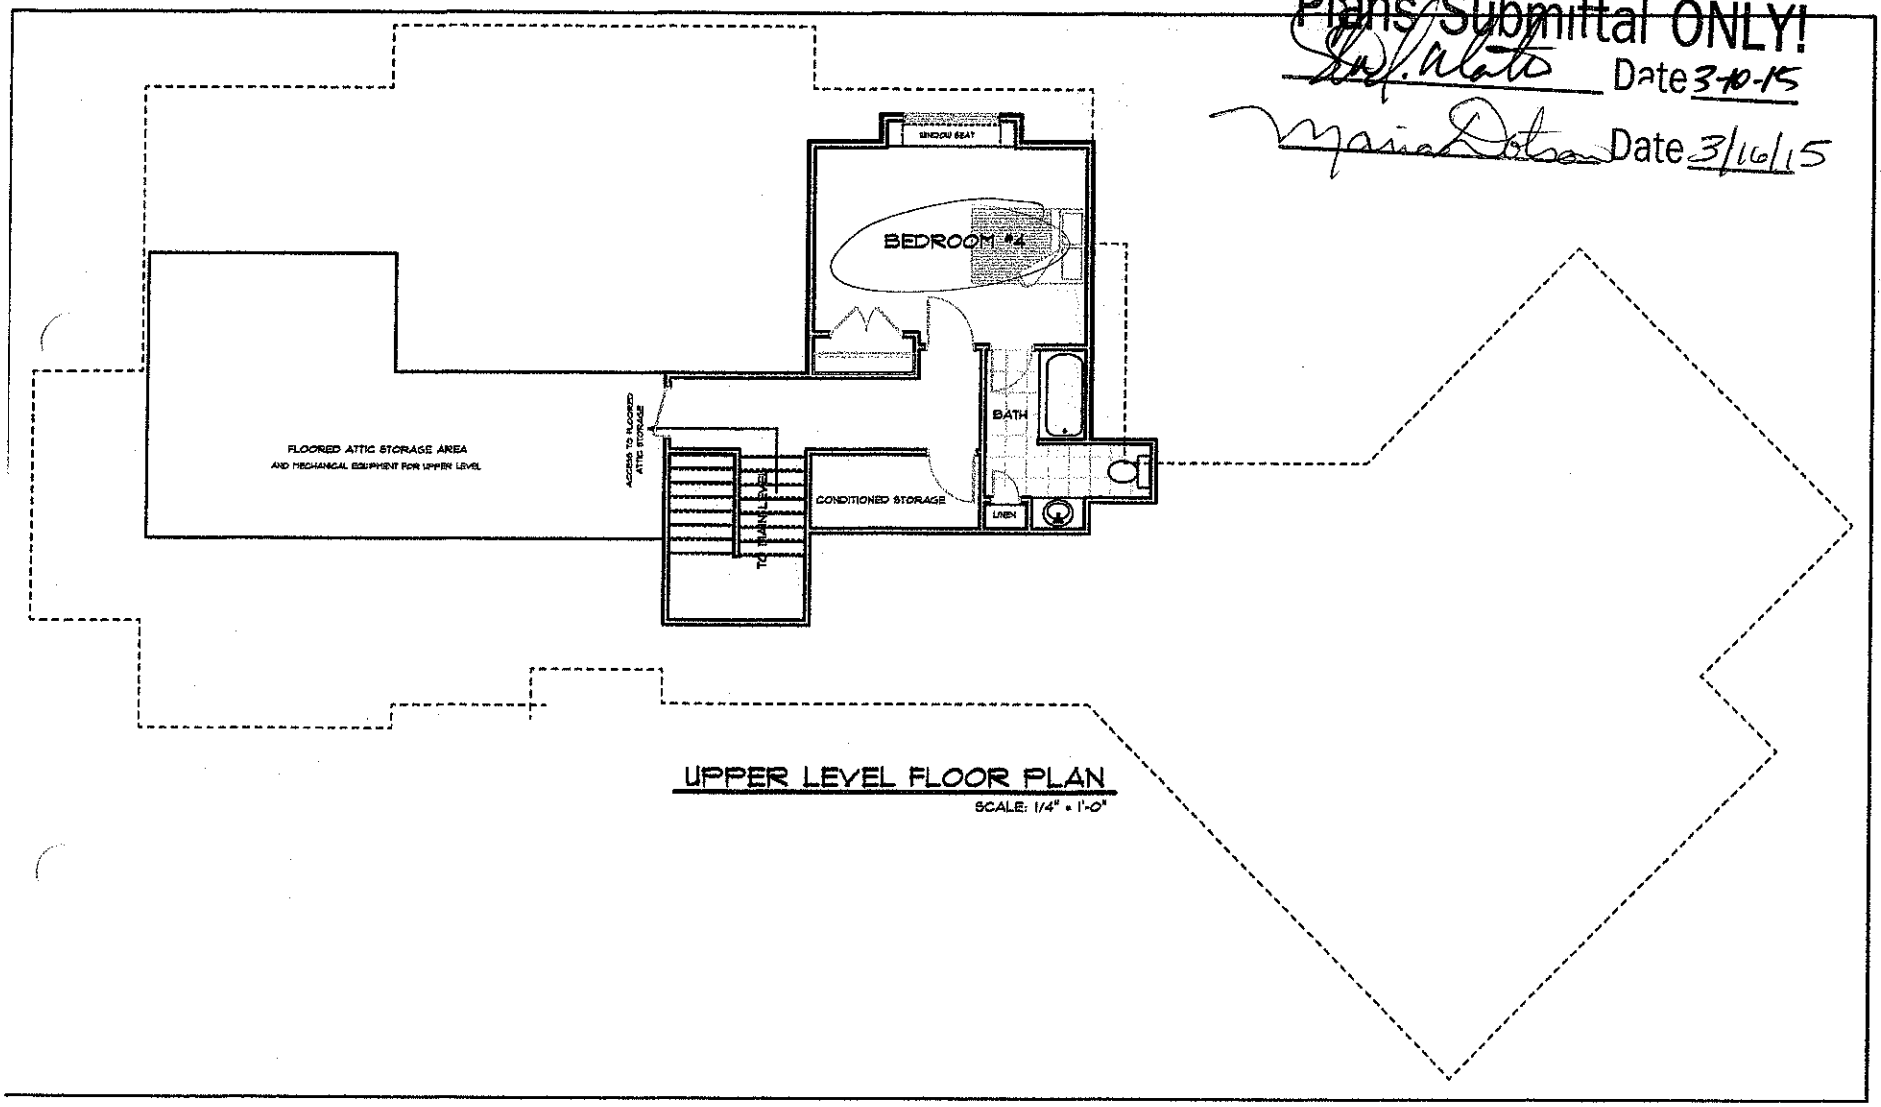

UPPER LEVEL FLOOR PLAN

SCALE: 1/4" = 1'-0"