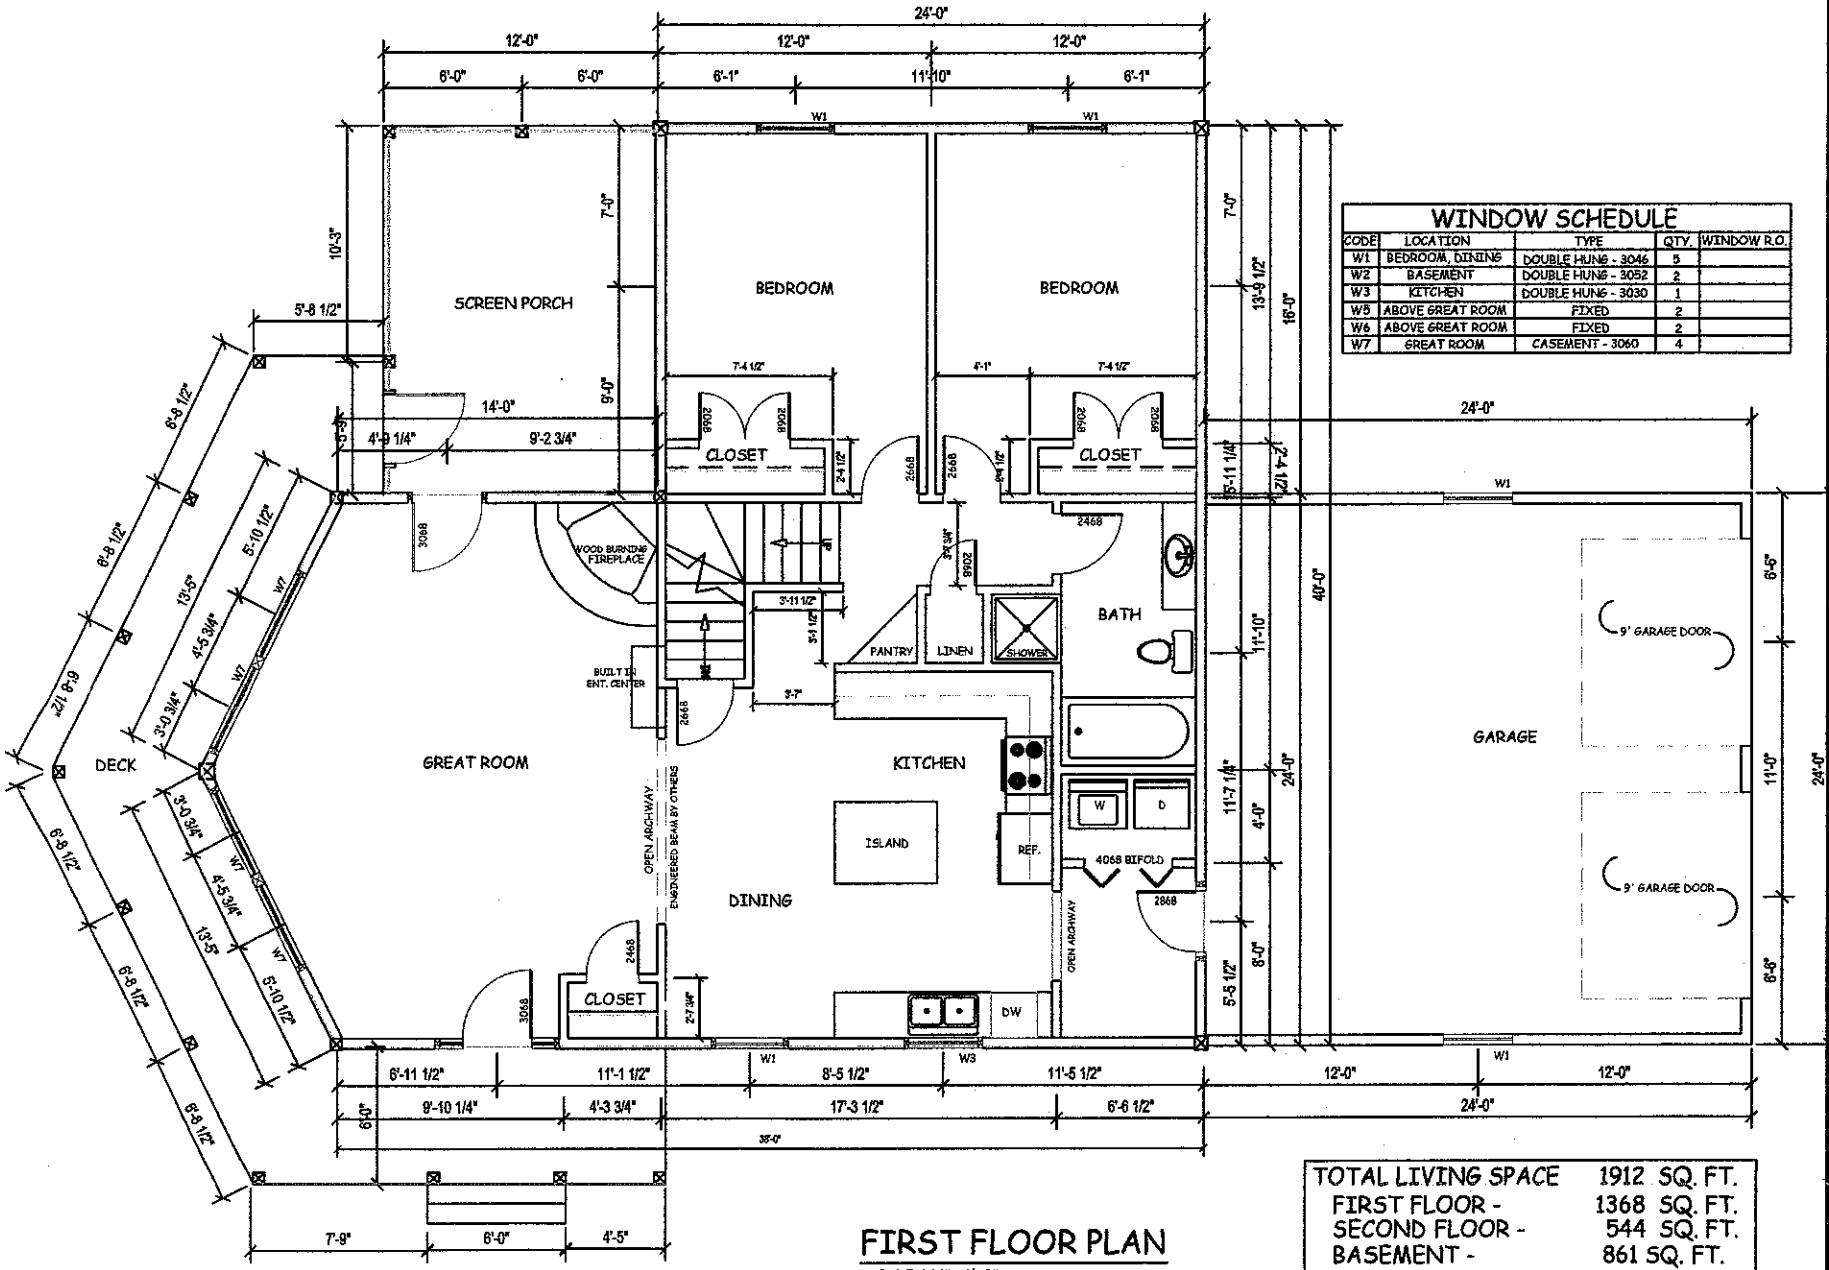


WINDOW SCHEDULE

CODE	LOCATION	TYPE	QTY.	WINDOW R.O.
W1	BEDROOM, DINING	DOUBLE HUNG - 3046	5	
W2	BASEMENT	DOUBLE HUNG - 3052	2	
W3	KITCHEN	DOUBLE HUNG - 3030	1	
W5	ABOVE GREAT ROOM	FIXED	2	
W6	ABOVE GREAT ROOM	FIXED	2	
W7	GREAT ROOM	CASEMENT - 3060	4	

FIRST FLOOR PLAN

SCALE 1/4" =1'-0"

TOTAL LIVING SPACE	1912 SQ. FT.
FIRST FLOOR -	1368 SQ. FT.
SECOND FLOOR -	544 SQ. FT.
BASEMENT -	861 SQ. FT.

Colonial Structures, Inc.
Cedar Log Homes

CUSTOM CEDAR LOG HOME:
ANGELA
COVINGTON


PROJECT # : 03-58

DATE : 12-16-2003

DRAWN BY :
ANGIE TAYLOR

REVISION 1:1-16-04 AT
REVISION 2:
REVISION 3:

4

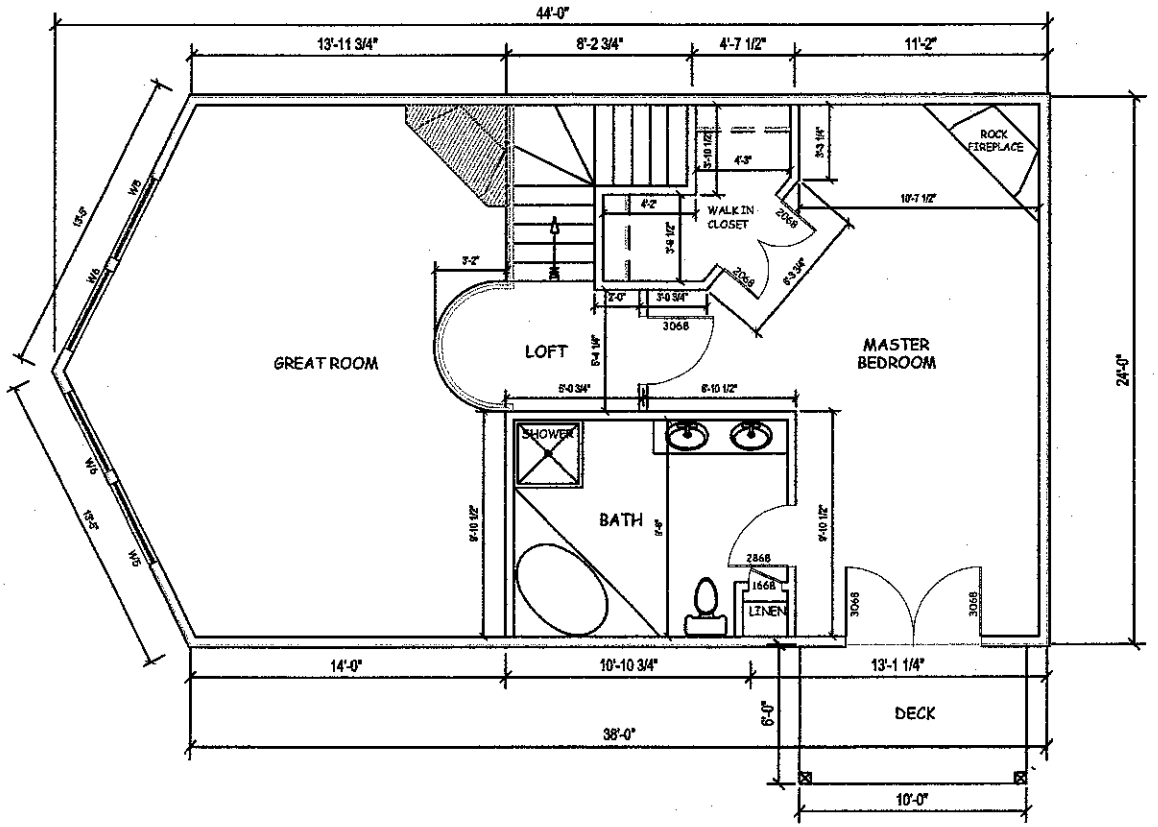

SECOND FLOOR PLAN

SCALE 1/4" = 1'-0"

Colonial Structures, Inc.
Cedar Log Homes

CUSTOM CEDAR LOG HOME:
ANGELA
COVINGTON


PROJECT # : 03-58

DATE : 12-16-2003

DRAWN BY :
ANGIE TAYLOR

REVISION 1:1-16-04 AT
REVISION 2:
REVISION 3:

5

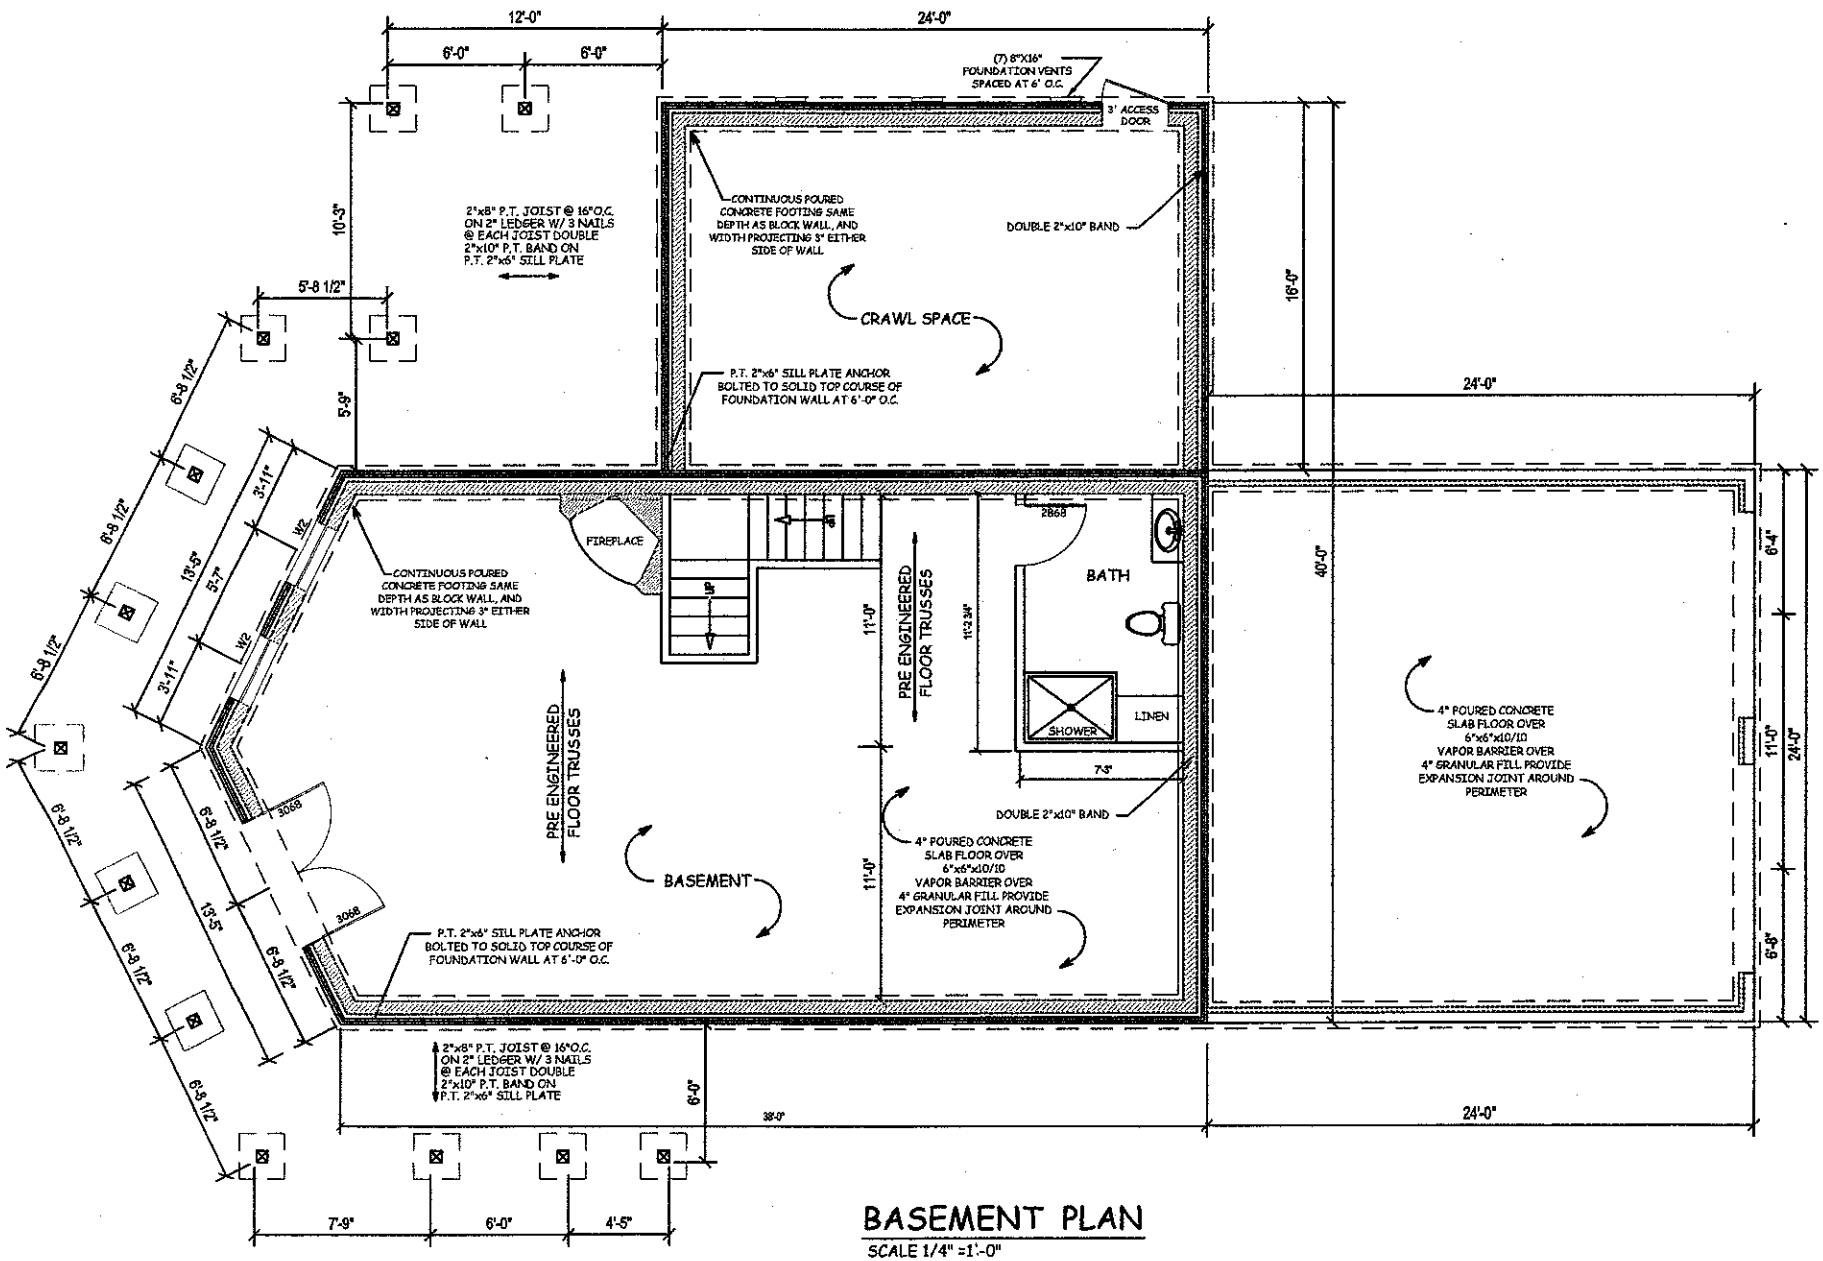

BASEMENT PLAN

SCALE 1/4" =1'-0"

Colonial Structures, Inc.
Cedar Log Homes

CUSTOM CEDAR LOG HOME:
ANGELA
COVINGTON

PROJECT # : 03-58

DATE : 12-16-2003 AT

DRAWN BY :
ANGIE TAYLOR

REVISION 1:1-16-04 AT
REVISION 2:
REVISION 3:

3