11/11/2005 13:53 FAX 434 793 7313 COMMODORE → EXP TROUTMAN 004/004


Design for 3BR purchaser even though This is a 2BR Home

RC507-A

Acknowledgement Of Plans Submittal ONLY!

Date 5-10-06

Date 5-11-06

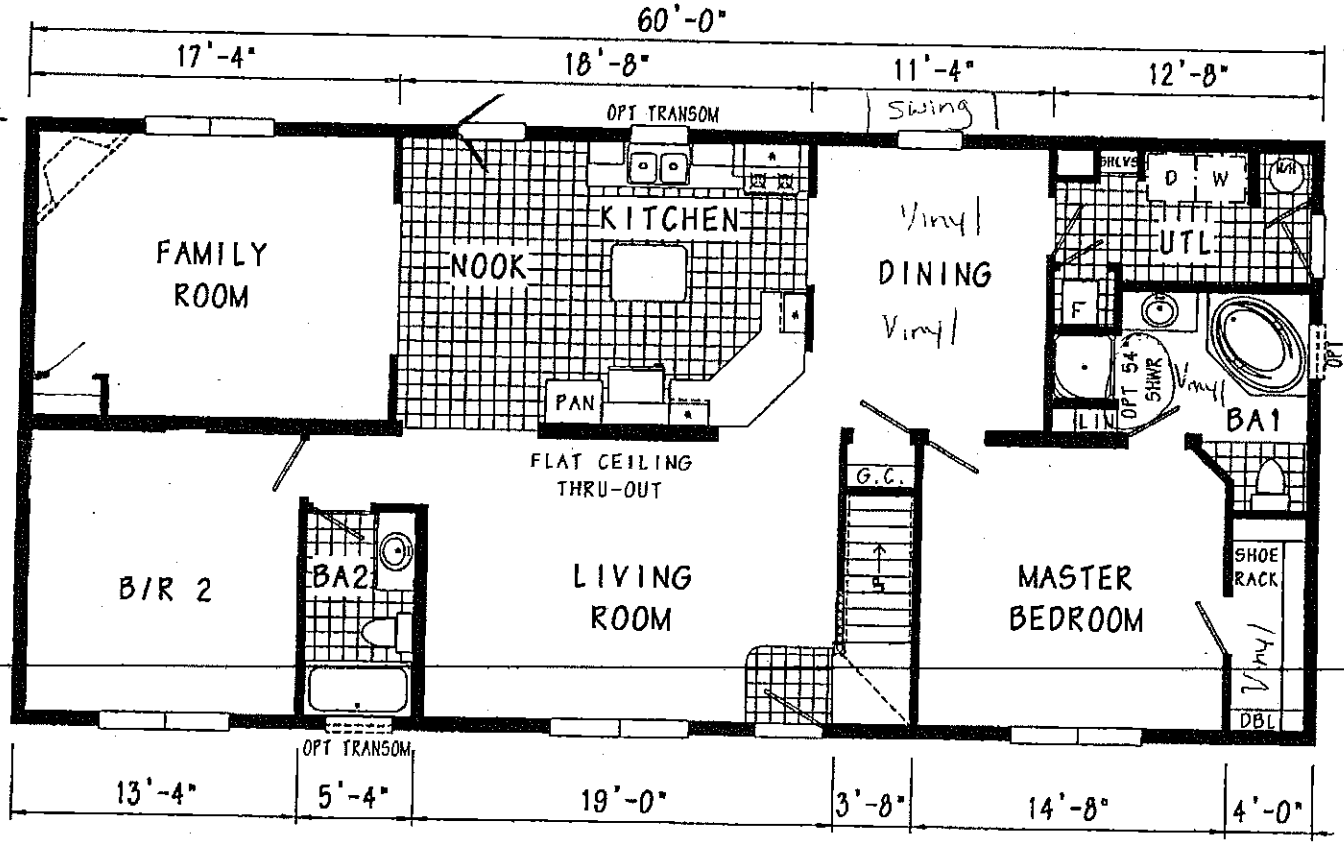

RC507-A 2860 Approx. 1640 Sq. Ft.

OPT TRANSOM WINDOW(S) AVAILABLE WITH OPT 9' CEILING ONLY

• = STAGGERED OVERHEAD CABINETS W/OPT 9' CEILING

NOTE: BECAUSE OF VARYING STATE REQUIREMENTS AND OPTIONAL EQUIPMENT, SOME OR ALL OF THE UTILITY LOCATIONS MIGHT CHANGE PER FLOOR PLAN. (I.E. FURNACE, STAIRWELL ETC.) CONSULT YOUR FACTORY REPRESENTATIVE FOR EXACT SPECIFICATIONS

The Commodore Corporation	TITLE 2860 LITERATURE	REVISIONS DATE	NUMBER	07/11/2005	205			SCALE N.T.S.	DATE 04/15/2002	DWG. NO. RC507-A LIT.
		07/25/2002	200					DWN. BY JDS	REFERENCE ORIG.	
		08/19/2004	203							