
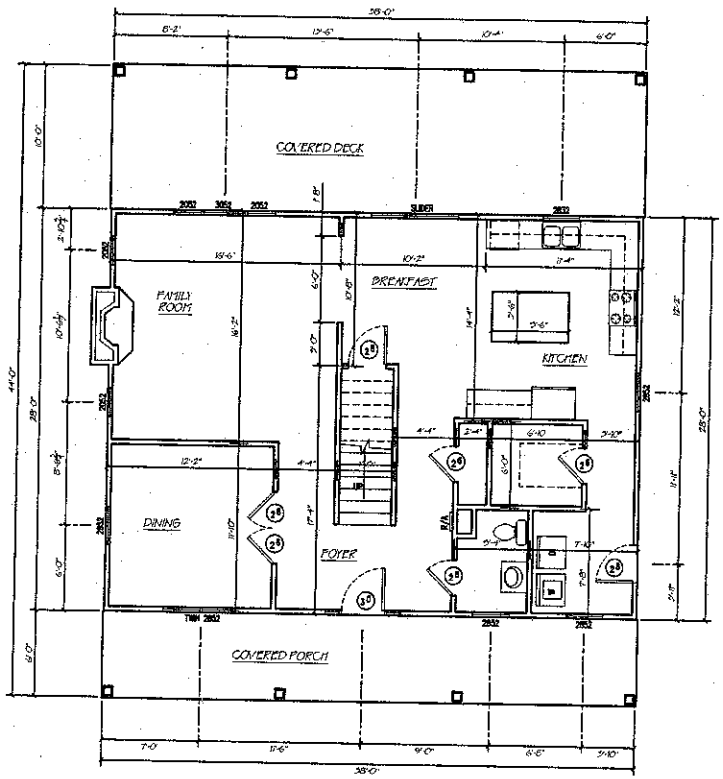


MAIN FLOOR PLAN
1064 HEATED SQ. FT. SCALE 1/4" = 1'-0"

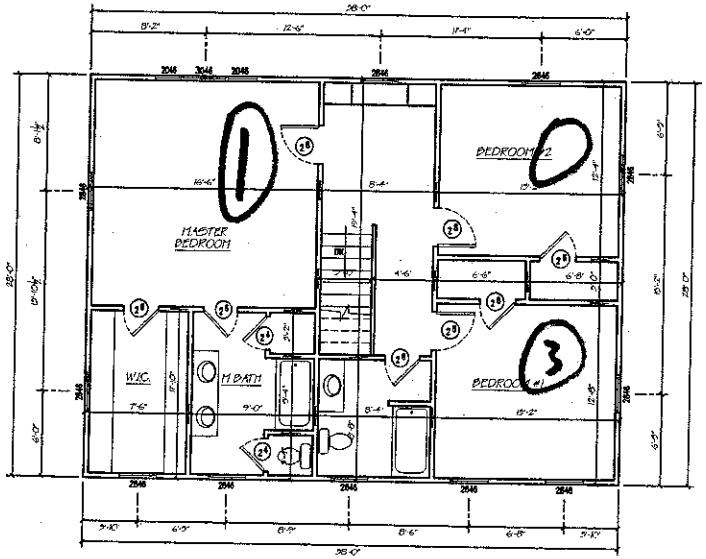

UPPER FLOOR PLAN
1064 HEATED SQ. FT. SCALE 1/4" = 1'-0"


Acknowledgement Of
Plans Submittal ONLY!
Date 6-12-07
Date 6-12-07

JASON & JAIME BROWN RESIDENCE
163 STARR LANE STATESVILLE, N.C. 28677
phone: (704) 978-2618

DATE:	5-16-07
DWN. BY:	JB
CHK. BY:	xx
APPR. BY:	


DATE	REVISIONS

SHEET NO.:
A2 OF 4

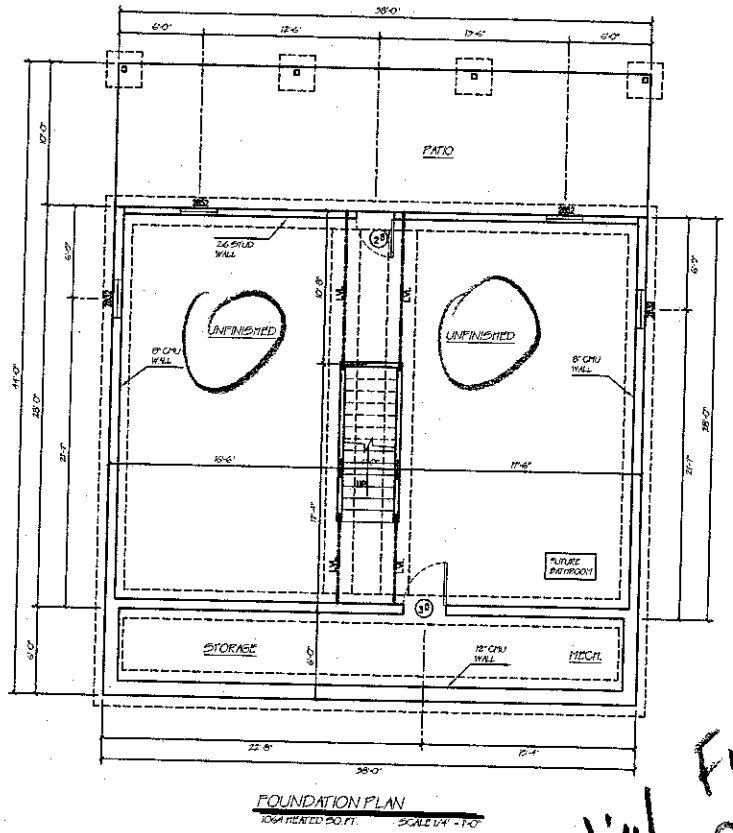

FOUNDATION PLAN

1064 HEATED SQ. FT. SCALE 1/4" = 1'-0"

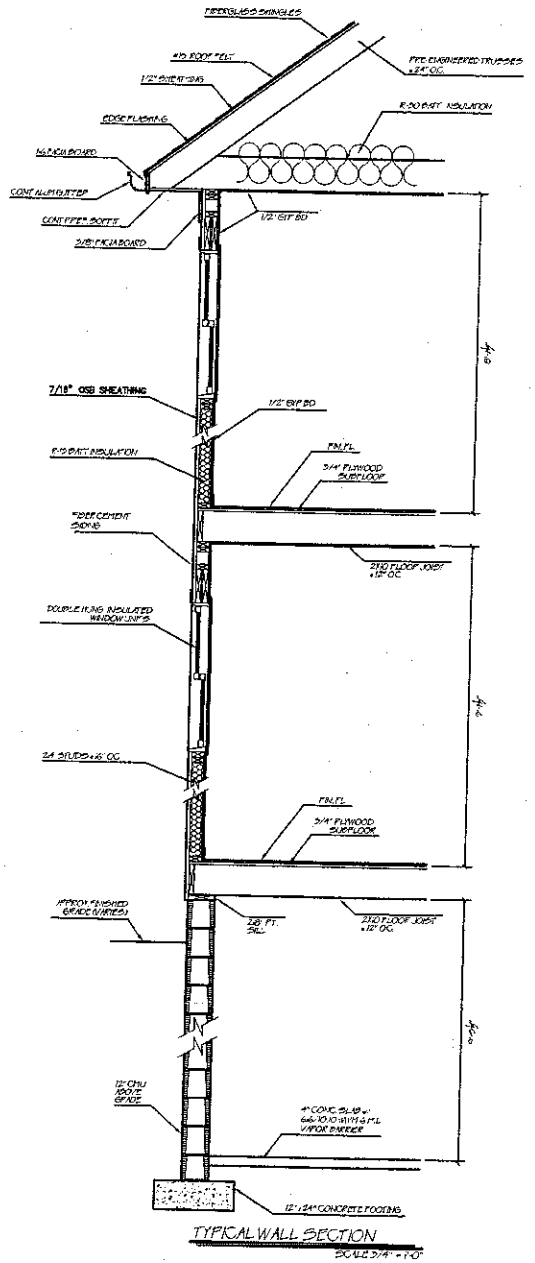

TYPICAL WALL SECTION

SCALE 3/4" = 1'-0"

Potential Future 4th BEDROOM IN BASEMENT

Approved Upon Revisions Plan

Acknowledgement Of Plans Submittal ONLY!

Date 6/12/07

Date 6-12-07

JASON & JAIME BROWN RESIDENCE

163 STARR LANE STATESVILLE, N.C. 28677

phone: (704) 978-3618

DATE:	5-16-07
DWN. BY:	JB
CHK. BY:	XX
APPR. BY:	
DATE	REVISIONS

SHEET NO.: A1 of 4