
DRAFTSMAN: V.L. 11/4/02 SIGN OFF DATE ESTIMATOR: SIGN OFF DATE BUILDER: SIGN OFF DATE

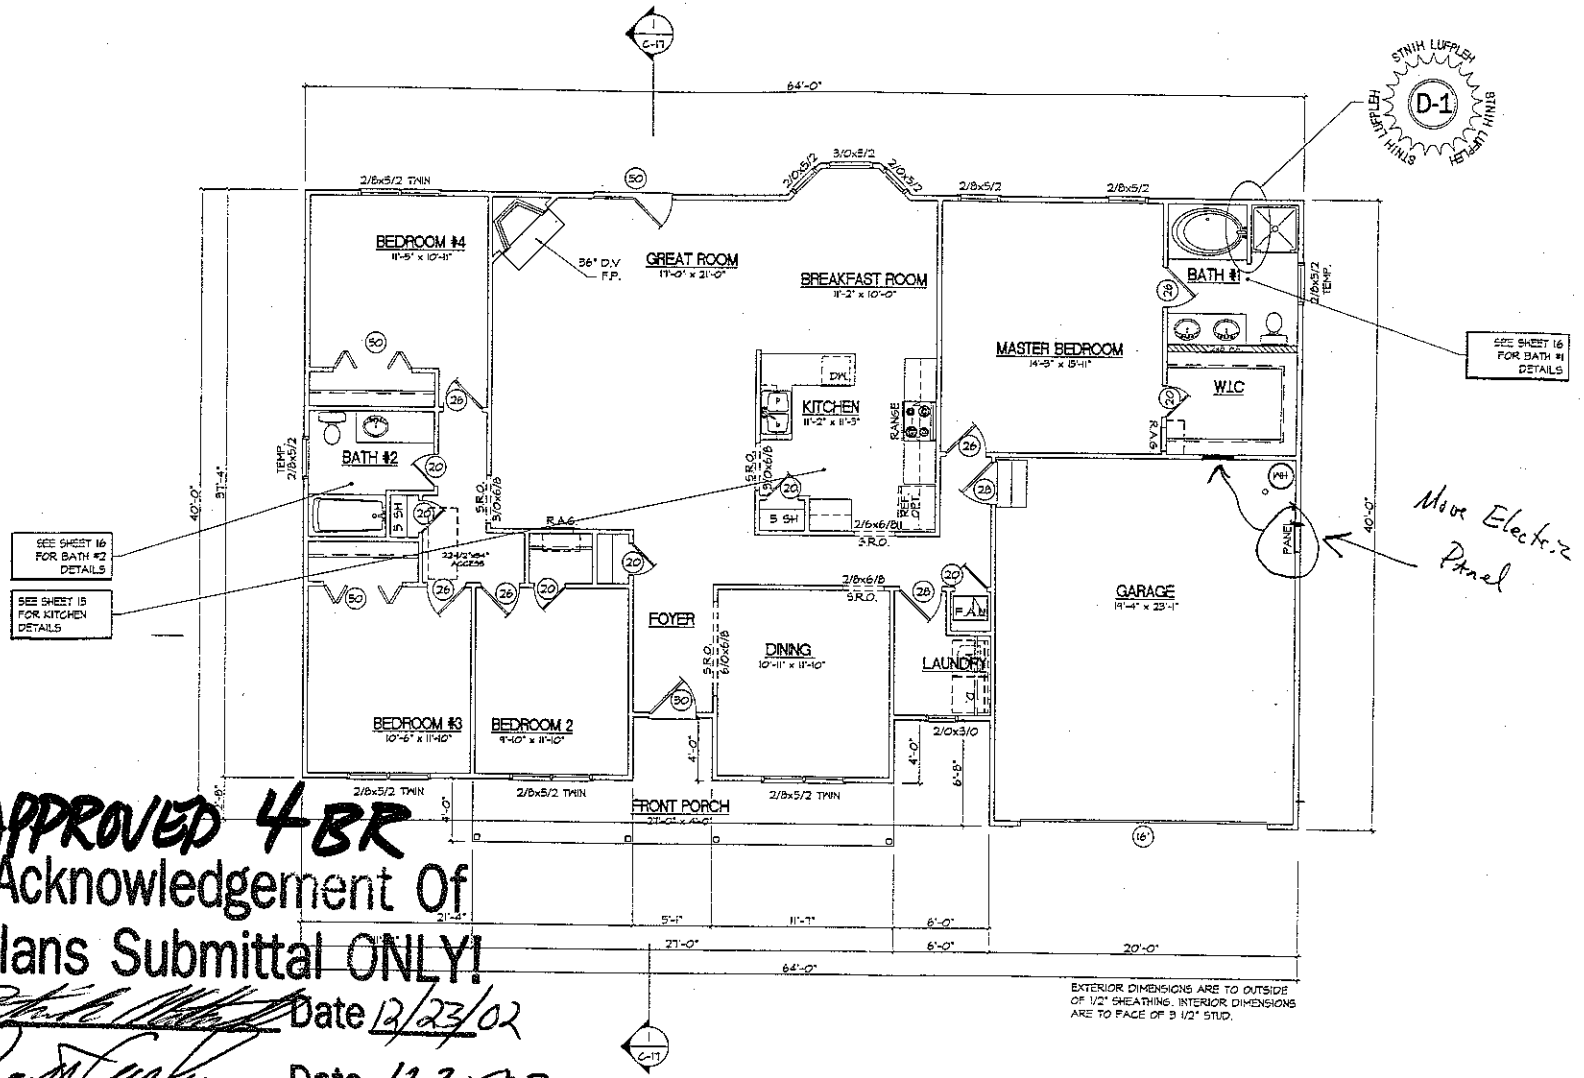

Main Electric Panel

APPROVED 4BR
Acknowledgement Of
Plans Submittal ONLY!
Date 12/23/02
Date 12-30-02

OWNER: SIGN OFF DATE 12/6
OWNER: SIGN OFF DATE 12/6/02
DIV. MAN: SIGN OFF DATE

PRE-CONSTRUCTION PLANS

1st FLOOR PLAN
1/8" = 1'-0"

JOHN FRAZIER
JANET FRAZIER
LEWIS FERRY ROAD
STATESVILLE, NC 28677
IREDELL COUNTY
JOB# 3037

WAYNE HOMES
building better for less.

REVISIONS	
No.	Date
1	XX-XX-XXXX
2	XX-XX-XXXX
3	XX-XX-XXXX
4	XX-XX-XXXX
5	XX-XX-XXXX
6	XX-XX-XXXX

© COPYRIGHT 2000 WAYNE HOMES

NOTES:

DO NOT SCALE DRAWINGS

1-1935 - C
1st FLOOR PLAN
DISCOVERY SERIES

DESIGN REFERENCE CODE: WYN0006
DRAWN BY/CHECK BY: AJSC-KDM / RWJ
ISSUE DATE: 10/04/02
PLAN NUMBER: 1935
CAD FILE NAME: 1935C005
SHEET NUMBER: C-5