

All plans are copyrighted by Atlantis Plan Source Inc. and/or Designer

d often have gone into the creation of the design and engineering of these plans. However, ssibility of providing any personal and/or on-site construction supervision, and control over ...

PLEASE NOTE: THIS PLAN INCLUDES
AN OPTIONAL FOUNDATION SHEET
OTHER DRAWINGS MAY NOT REFLECT
THE IMPACT OF THIS OPTION.

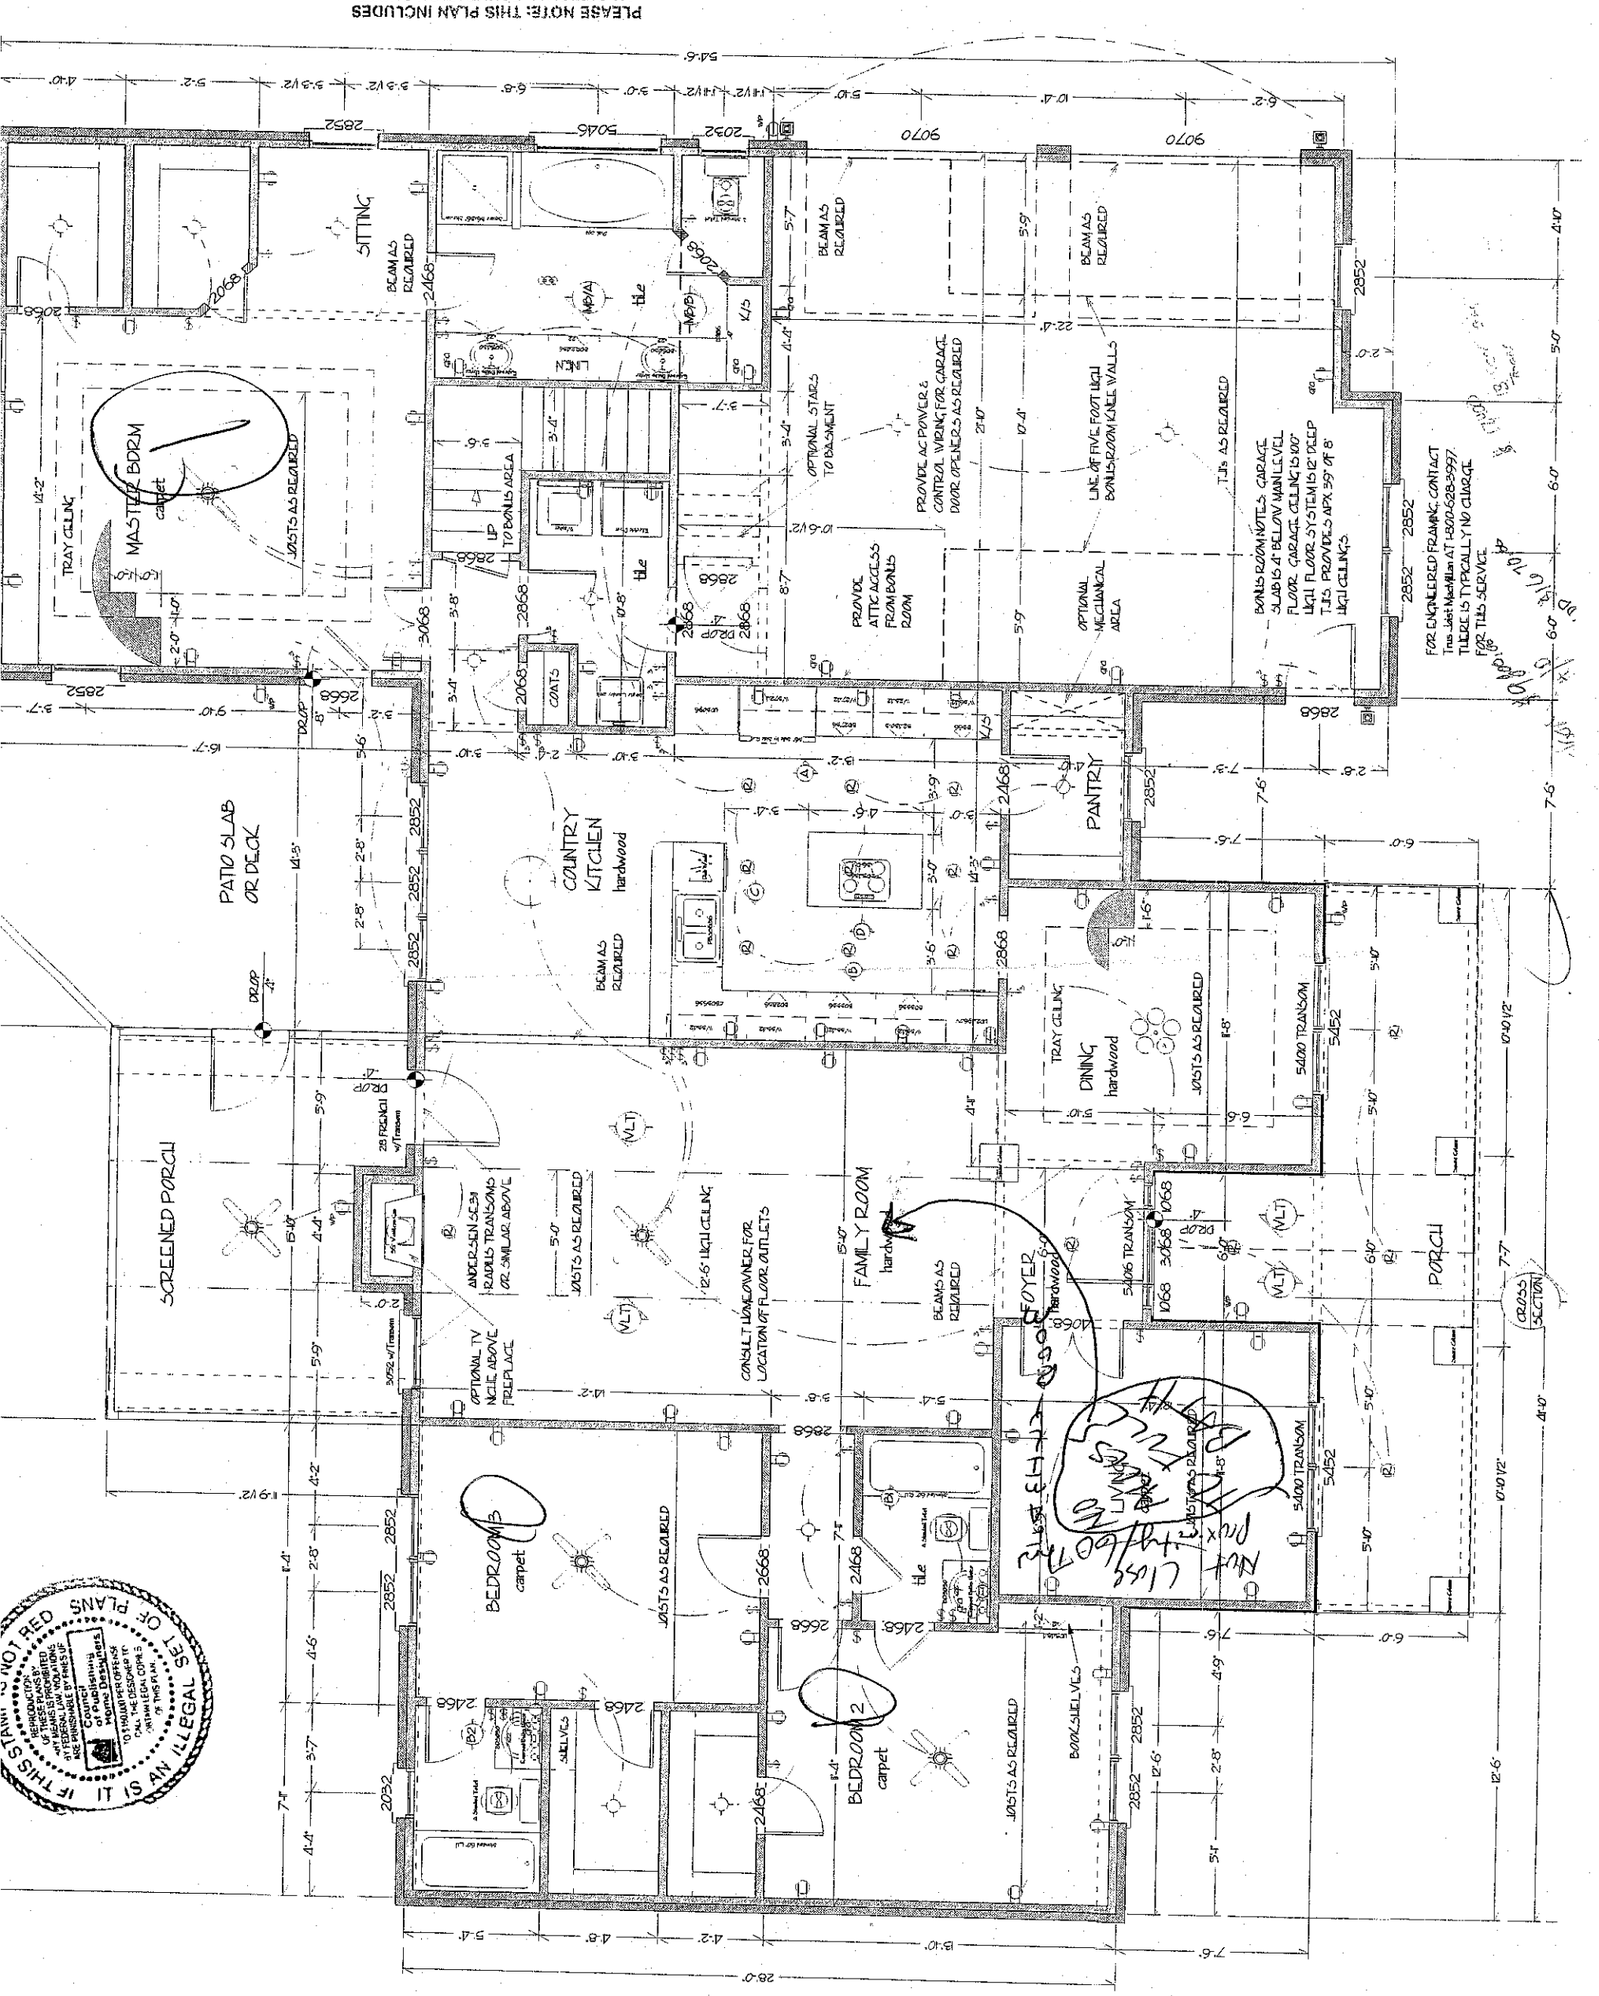

IF THIS PLAN IS NOT RED
IT IS AN ILLEGAL SET
OF PLANS

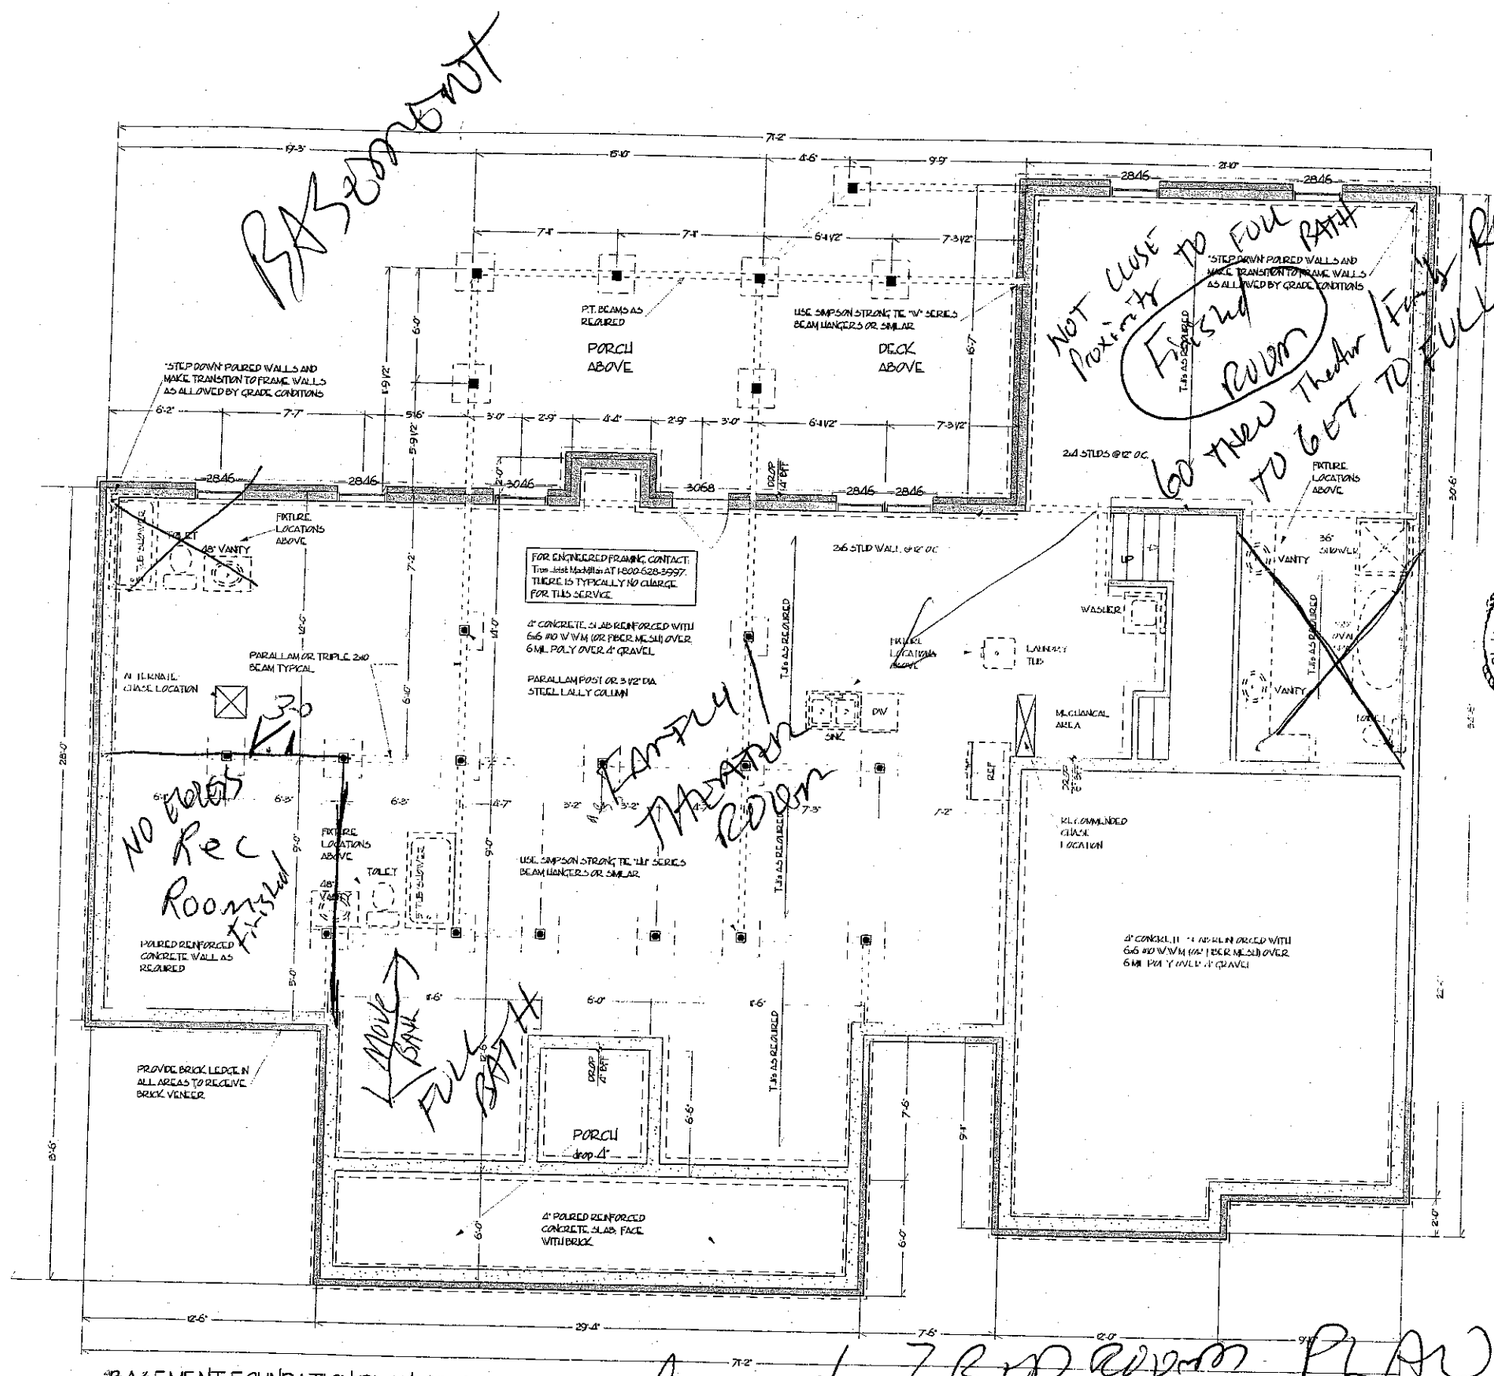

BASEMENT FOUNDATION PLAN
SCALE: 1/4"=1'

Approved 3 BEDROOM PLAN

Consent Of
Plans Only!
Date 3-11-08
Date 3-10-08

704

JENNY WATT
902-[illegible]4495

PLEASE NOTE: THIS PLAN INCLUDES AN OPTIONAL FOUNDATION SHEET. OTHER DRAWINGS MAY NOT REFLECT THE IMPACT OF THIS OPTION.

IF THIS STAMP IS NOT RED IT IS AN ILLEGAL SET OF PLANS

REPRODUCTION OF THESE PLANS BY ANY MEANS IS PROHIBITED AS FEDERAL LAW VIOLATIONS ARE IMMEDIATELY ENFORCED
Council of Architectural Home Designers
VISIT US ON THE WEB AT DREAMHOMESOURCE.COM
CALL THE DESIGNER TO OBTAIN LEGAL COPIES OF THIS PLAN

Atlanta PLAN SOURCE
P.O. Box 1169
Alpharetta, GA 30009
Ph: 770-664-3454

All plans are copyrighted by Atlanta Plan Source, Inc. and/or Designer. Atlanta Plan Source, Inc. assumes no responsibility for any changes, additions or deletions to these plans by anyone other than Atlanta Plan Source, Inc. Atlanta Plan Source, Inc. assumes no responsibility for any changes, additions or deletions to these plans by anyone other than Atlanta Plan Source, Inc. shall be in default of the purchase price paid. In any instance, the maximum liability of Atlanta Plan Source, Inc. shall be a refund of the purchase price paid. Any construction started from these plans shall constitute acceptance of these terms. Should any part of these terms be found illegal or unenforceable, the remaining terms shall remain in full force and effect. It is the builder's responsibility to check all local codes to be certain all local codes are met. Check your local building officials prior to the start of construction. Customer approval is required to