

Food Lion Meat Market

DO NOT DISCARD

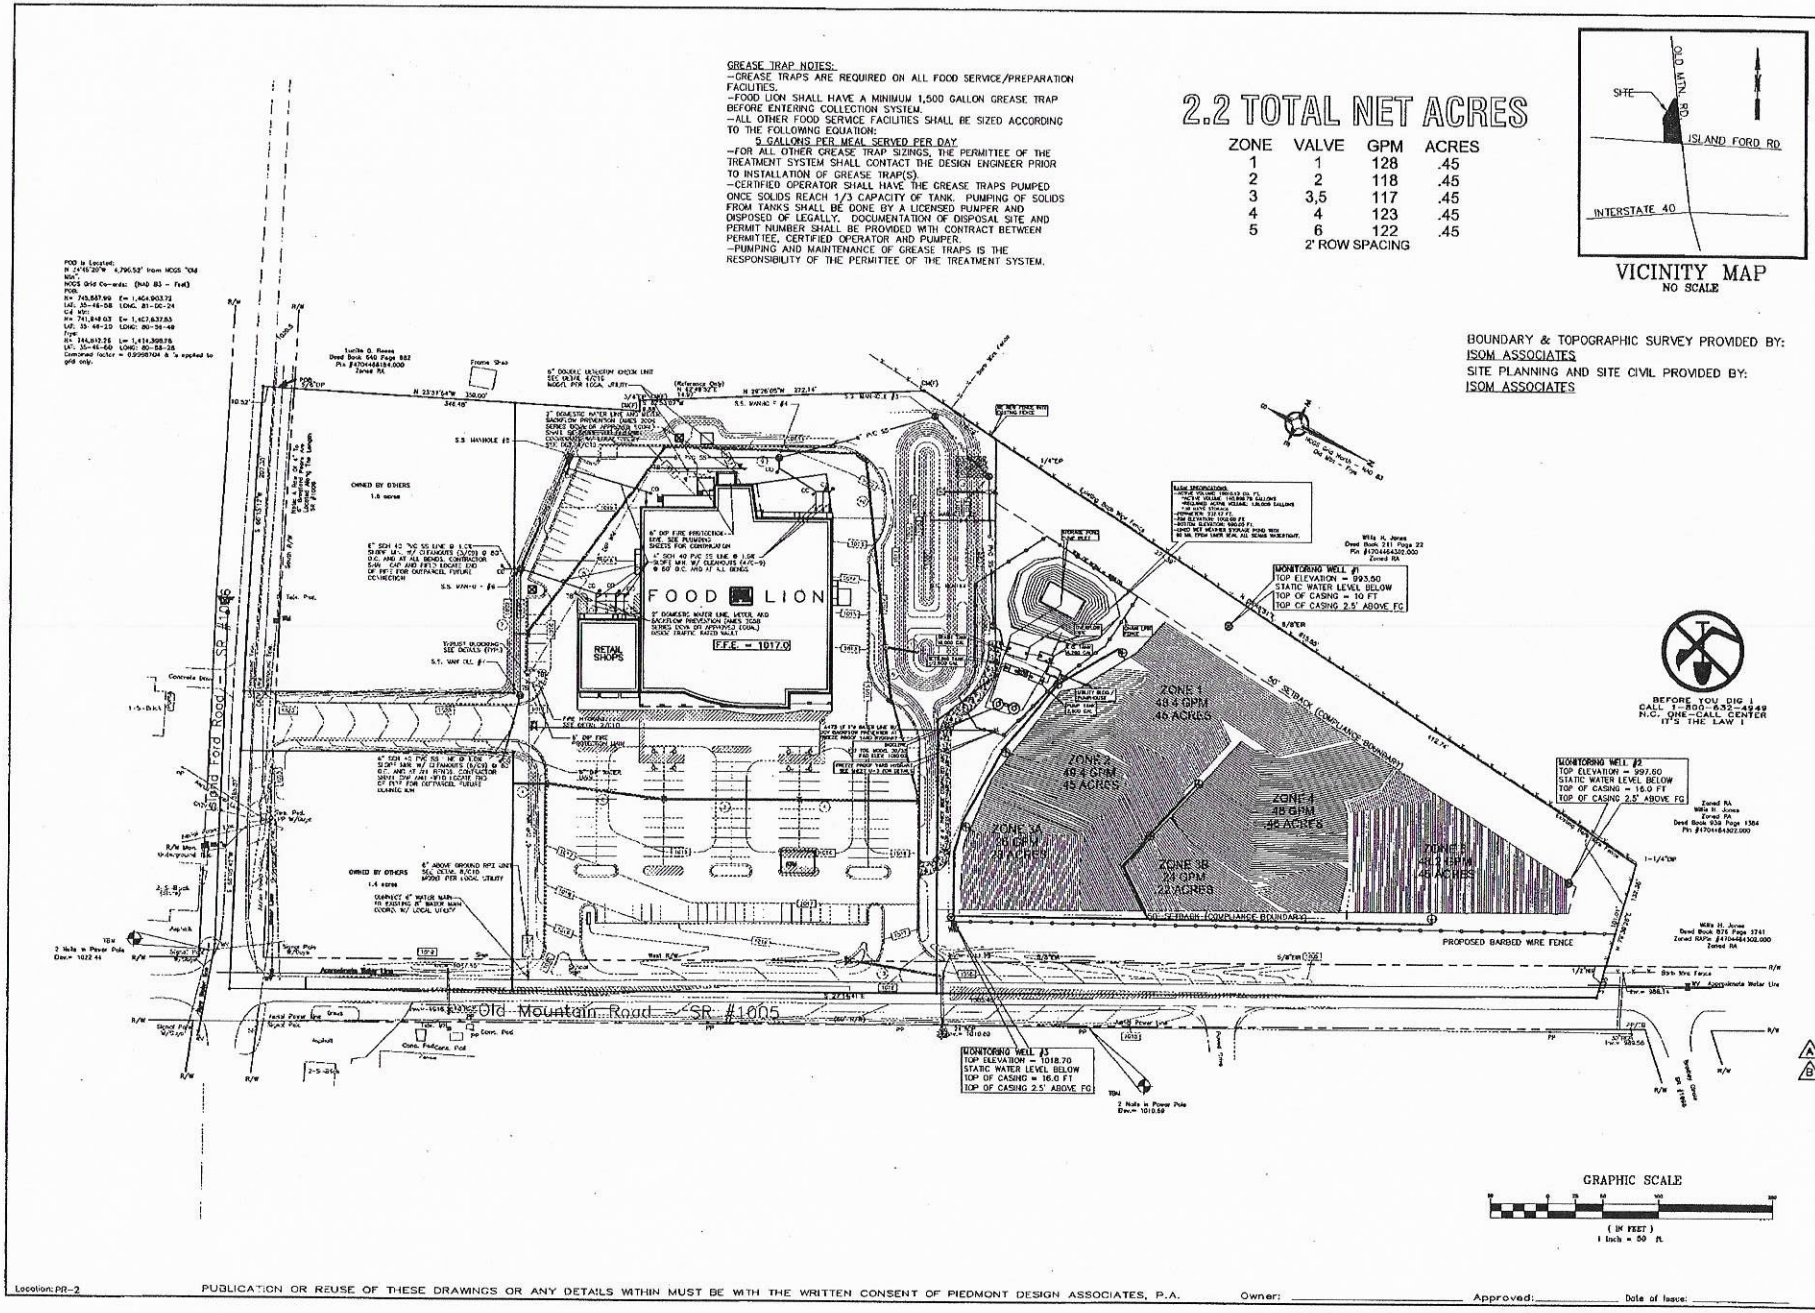

Surface Drip System (DEQ regulated)

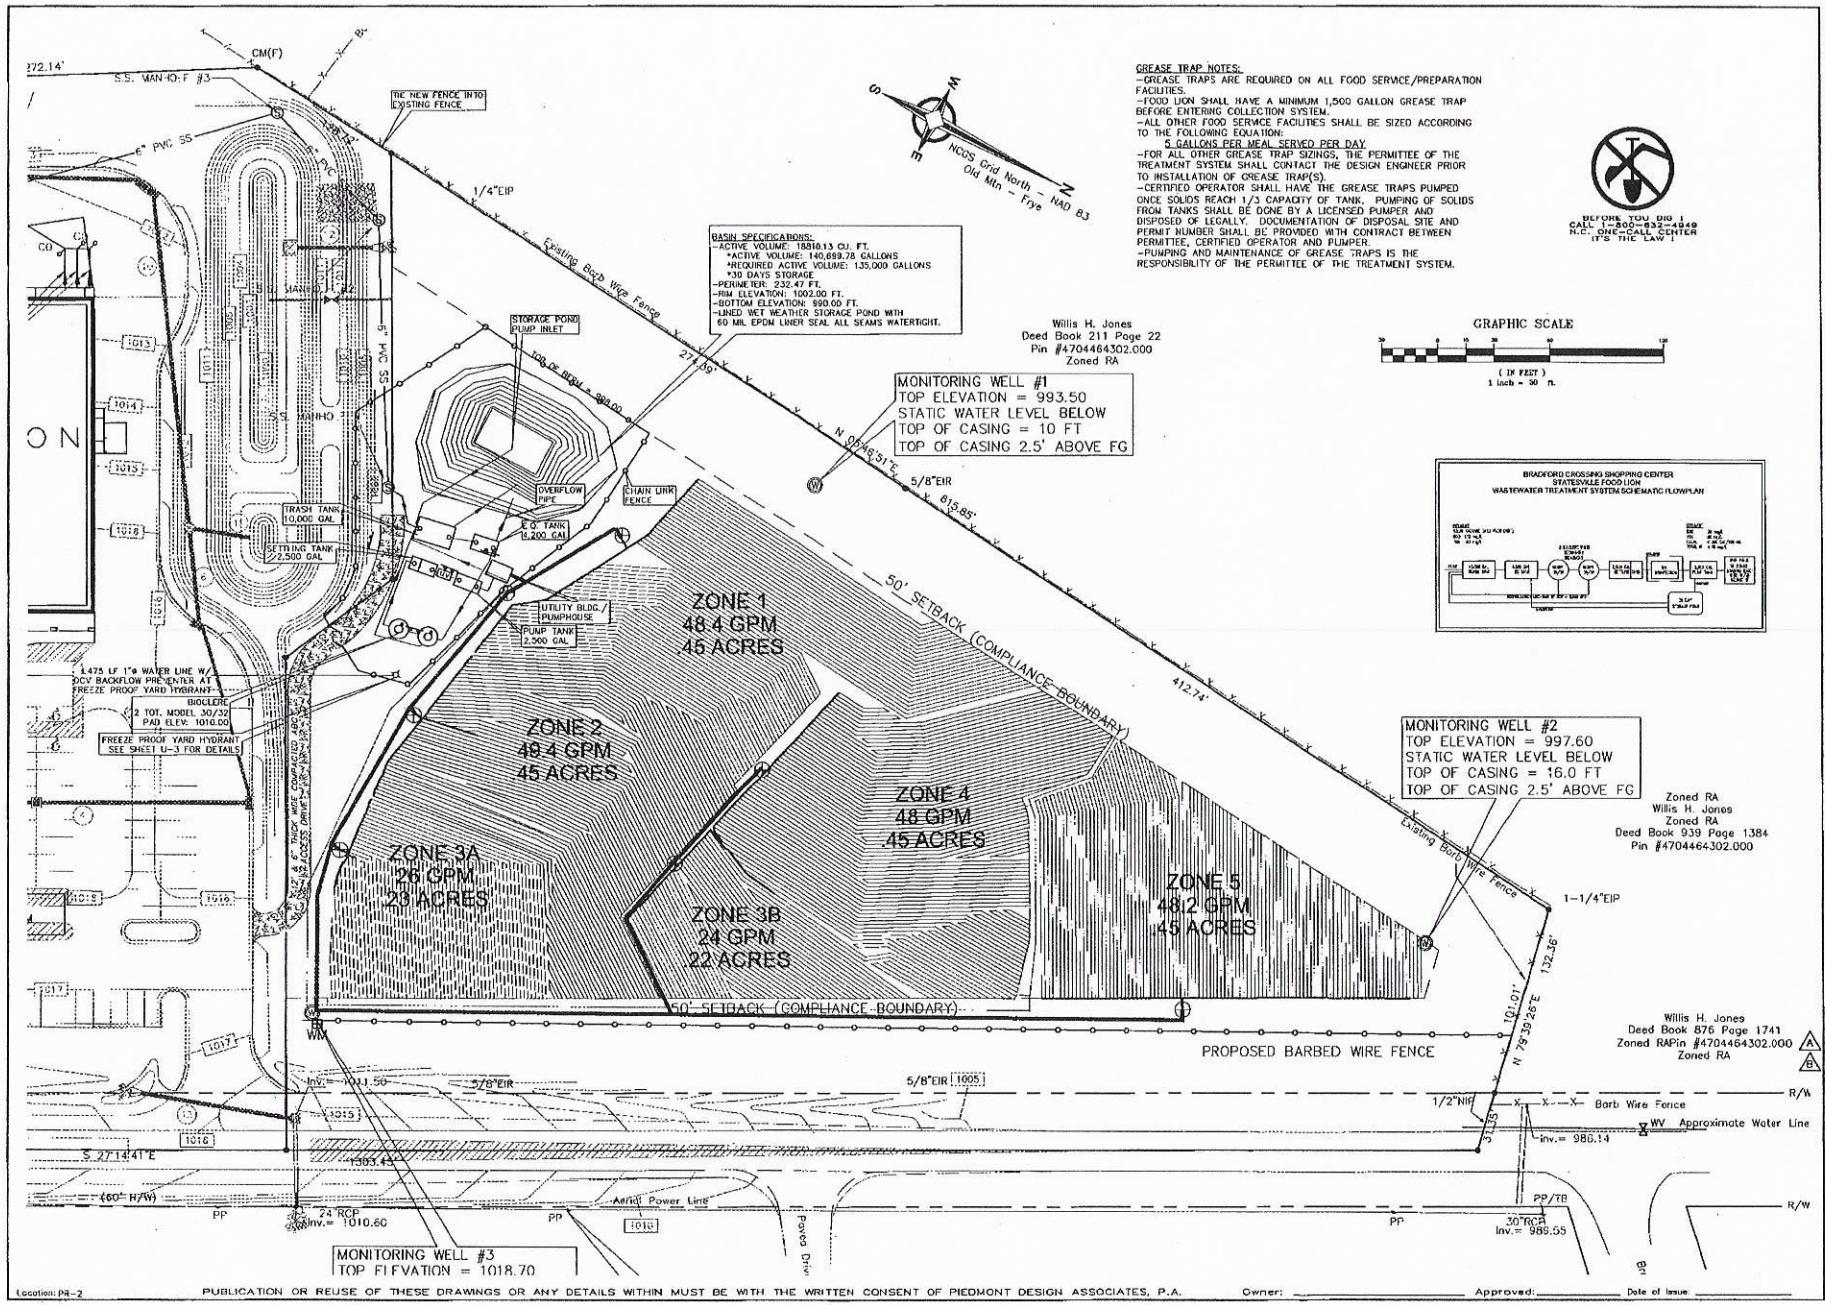

PREPARED FOR:
VENTURE PROPERTIES III, LLC
PO BOX 843
WILKESBORO, NC 28697
336-667-8000

PIEDMONT DESIGN
Associates, P.A.
Suite 101 Woodfield Center, 125 Hanc Plaza Drive
Winston-Salem, NC 27103
Phone:(704) 664-7838 Fax:(704) 664-1776 www.pdapc.com

DISPOSAL & TREATMENT AREA SITE PLAN
BRADFORD CORSSING SHOPPING CENTER
OLD MOUNTAIN RD & ISLAND FORD RD
STATESVILLE, IREDELL COUNTY, NORTH CAROLINA

REVISIONS	BY
CHANGED # OF ZONES FROM 10 TO 5 PER DISPOSAL (1/19/06)	DMD
ADDED 10 WELLS (3/29/06)	DMD

Date: 8/15/2005
Scale: 1" = 30 FT
1' CONTOURS
Drawn: DMD
Checked: DEM
Job: 05-08-05
Sheet: U-2
B 7/20/06

Location: P8-2

PUBLICATION OR REUSE OF THESE DRAWINGS OR ANY DETAILS WITHIN MUST BE WITH THE WRITTEN CONSENT OF PIEDMONT DESIGN ASSOCIATES, P.A.

Owner: _____ Approved: _____ Date of Issue: _____

Y:\2005\05008\Venture 05\dwg\AS BUILT.dwg, 7/20/2006 1:39:09 PM, Daniel DeCarlo