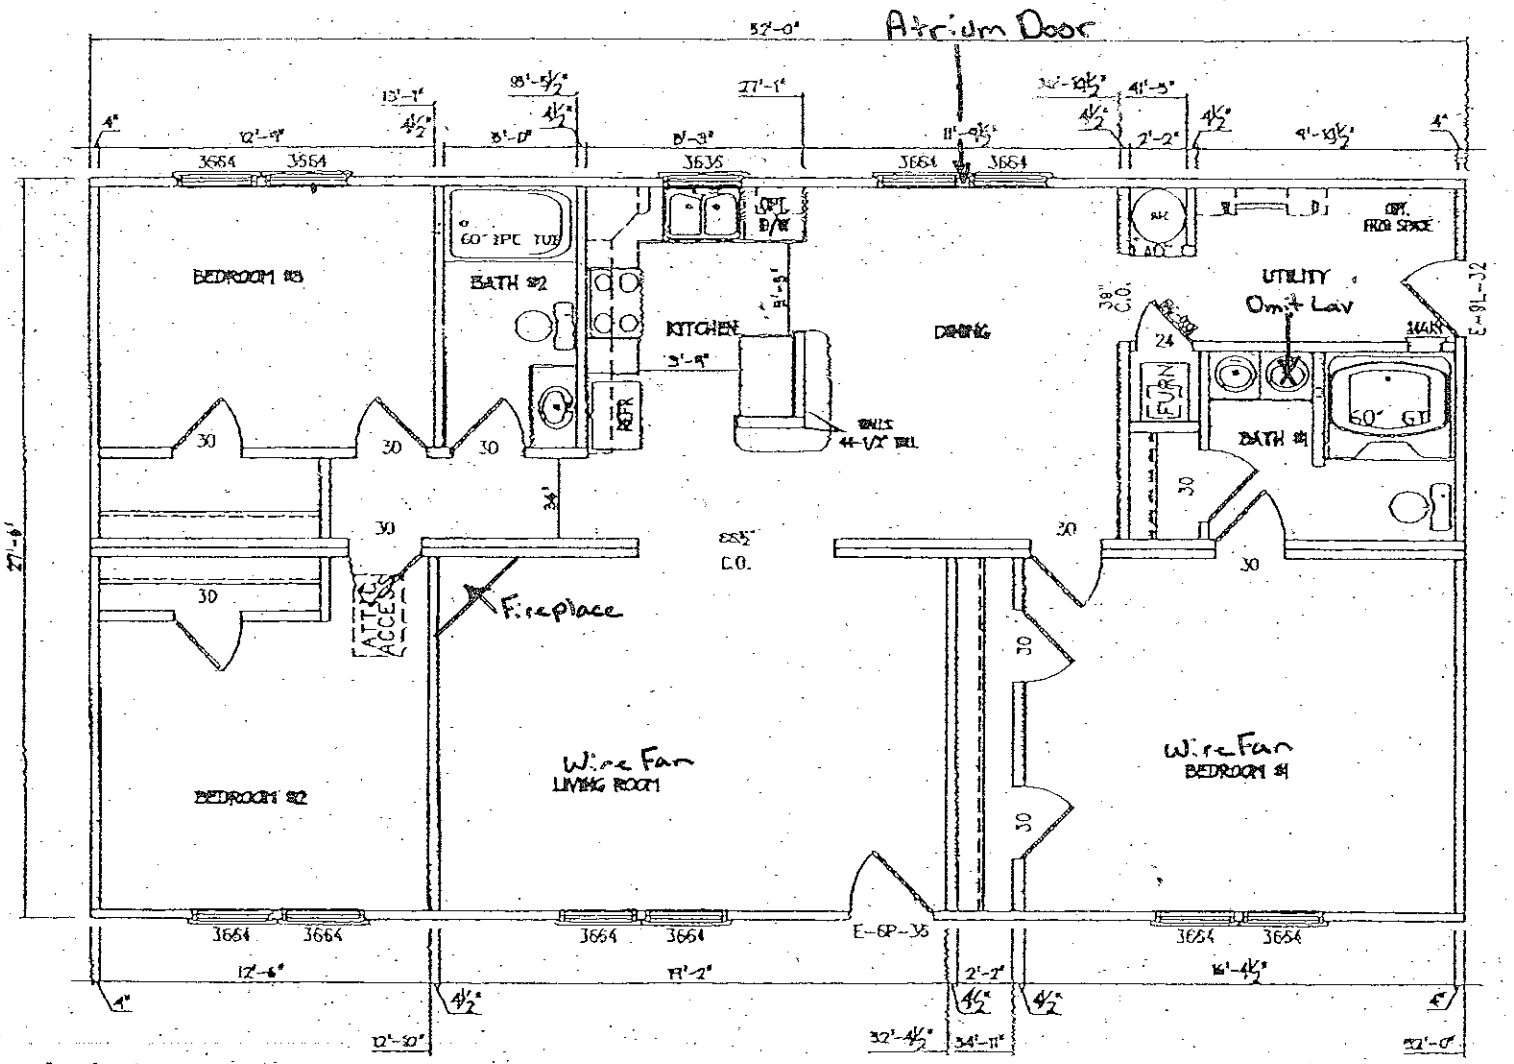


Acknowledgement Of Plans Submittal ONLY!

STEVE HEDRICK Date 6-15-04

Janet Kirkman Date 6-15-04

Janet Kirkman 5-5-04

201

SELECT 1864

52'-0" x 27'-6"

1st FLOOR PLAN

DATE 02/20/04

DRAWN GLH

SCALE 3/16" = 1'-0"

Crestline Homes, Inc.
5880 Crestline Road
Laurinburg, NC 28352
1-800-772-0195
www.crestlinehomes.com