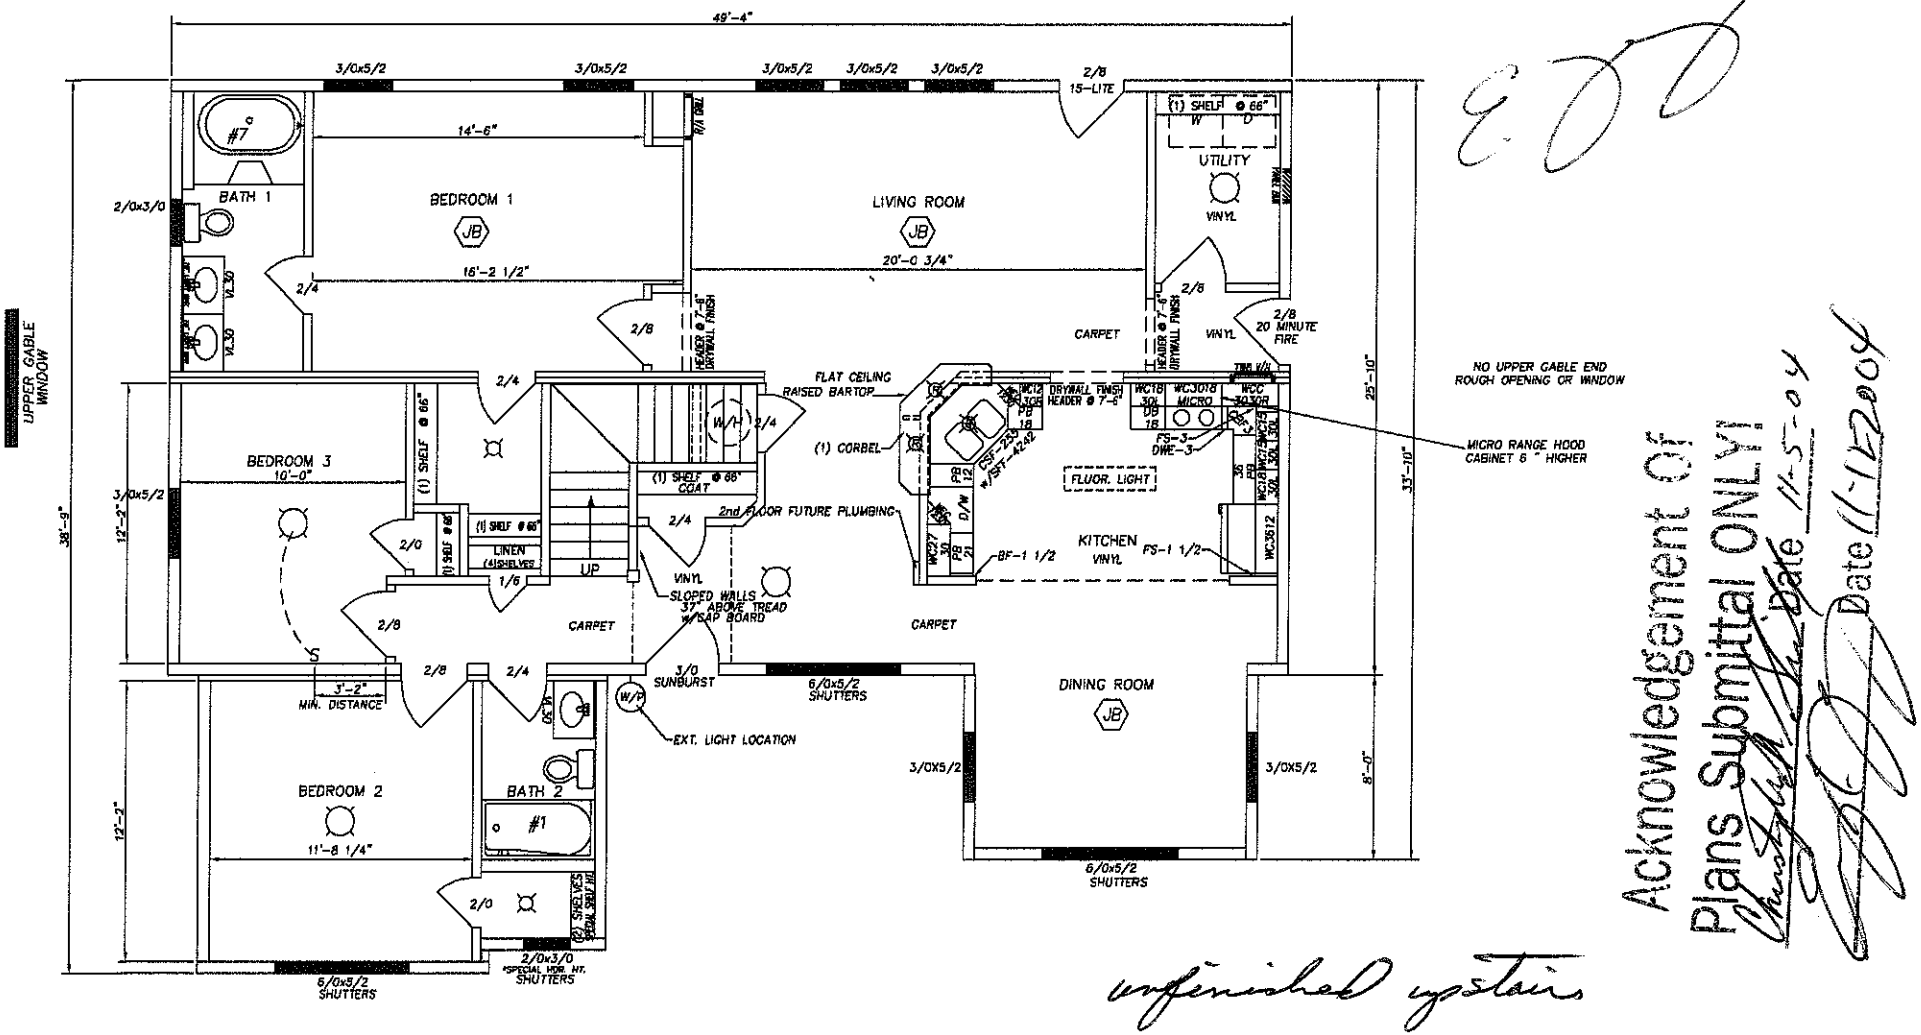



unfinished upstairs

Acknowledgement Of Plans Submittal ONLY!
Date 11-5-04
Date 11-12-04

carolina building solutions INNOVATIVE HOME-BUILDING SYSTEMS www.cbsmods.com	MARRIAGE & SIDEWALLS VE-GRB1613 BUILDER: DISTINCTIVE HOUSING RETAIL: WATTS 39'-0"x49'-4" SCALE: 3/16"=1'-0 BONUS RANCH	SERIAL NO. ~~2240~~ PROP NO. 3147 WIND ZONE 100 (MPH) DEL.ST. NC | CODE: IRC DR.BY: | DATE:8/23/04	PLAN SPECS: ROOF PITCH 10/12 ROOF CENTERS 24"o.c. SIDE WALL HEIGHT 96" EXTERIOR WALLS 24"o.c. INTERIOR WALLS 24"o.c.

PLAN NOTES:
1.) SEE JOB ORDER FOR ALL SPECIFICATIONS

*** DO NOT BUILD FOUNDATION BY HOUSE DIMENSIONS ***
*** REFER TO FOUNDATION PLAN FOR DIMENSIONS ***

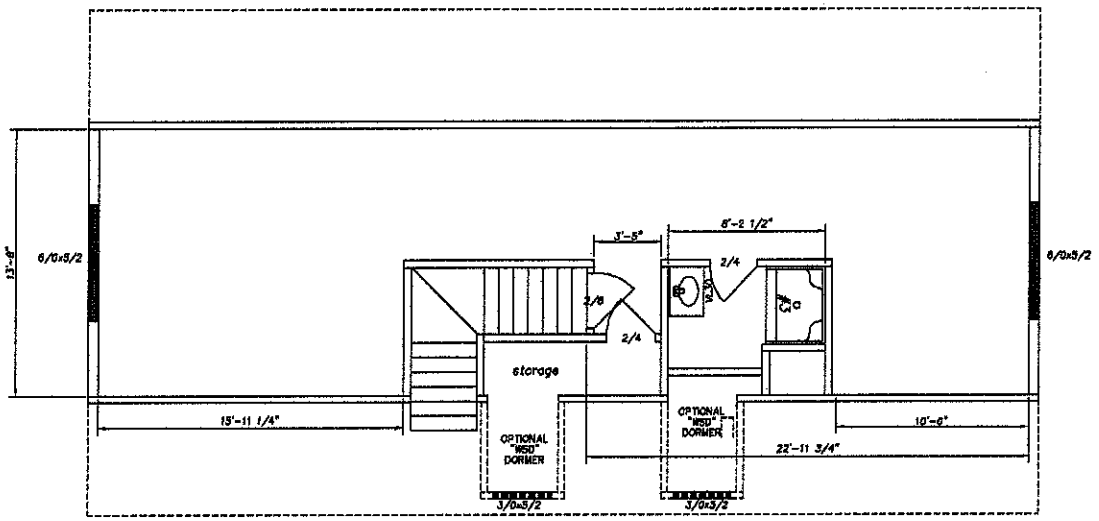

CAROLINA BUILDING SOLUTIONS
MODEL: VS-CRB-1613
SIZE: 33'-0"x49'-4"
DWG NAME:
TOTAL SQ. FT.=1613 sq. ft.
BUILDER NAME: CBS
PROP #
SCALE: 3/16"=1'-0"
DATE: 3/08/04
DR.BY: RC