

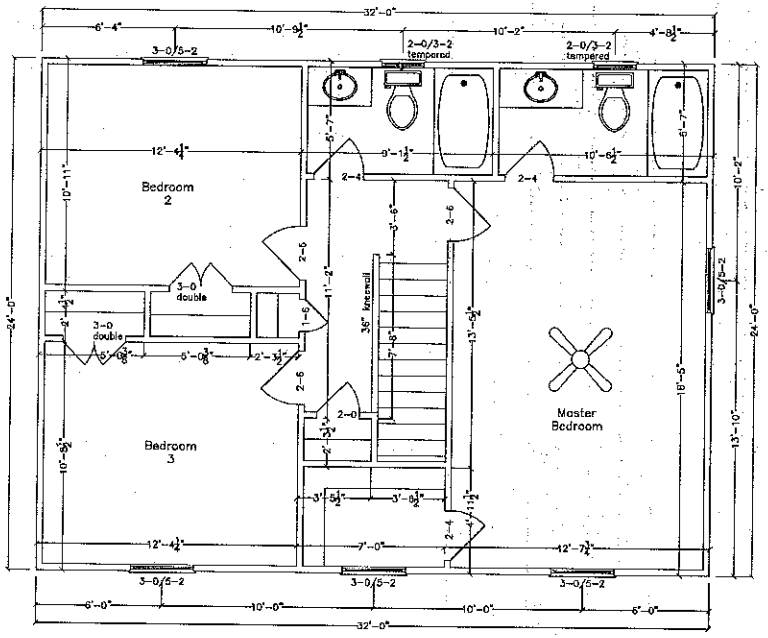



2nd Floor
Scale: 1/4"=1'

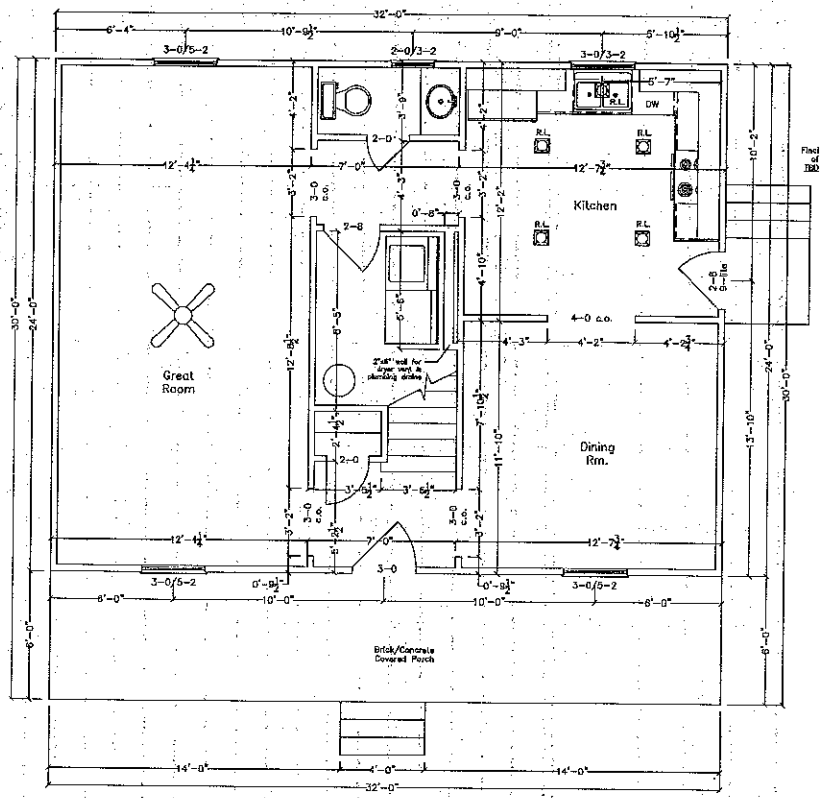

1st Floor
Scale: 1/4"=1'

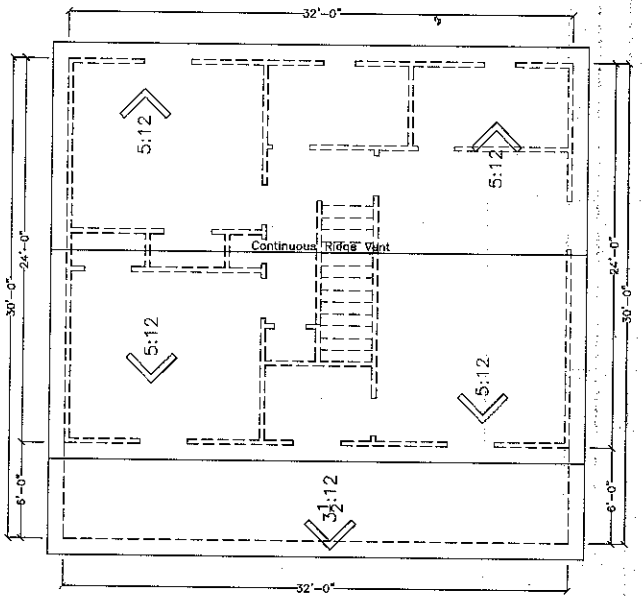

Roof Plan
Scale: 3/16"=1'

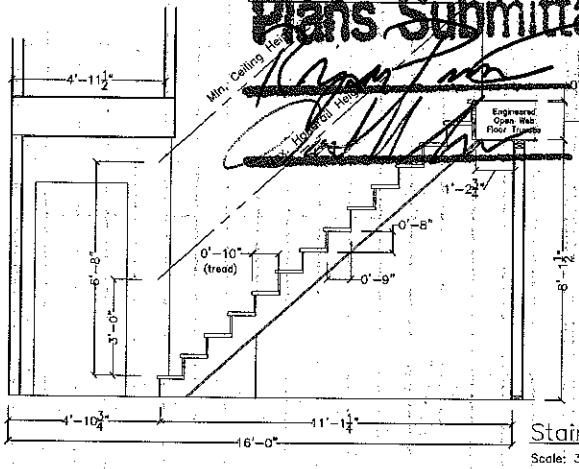

Stair Detail
Scale: 3/8"=1'

Acknowledgement Of Plans Submittal ONLY!

Date _____

Date 05/10/16

FIELD APPLICATIONS MAY VARY & ALLOW FOR MINOR ADJUSTMENTS TO DIMENSIONS & MEASUREMENTS AS SHOWN

Mashburn Homebuilders LLC
1721 Fiel Settlement
Cherryville, N.C. 28021
Tel: 704-435-9939
Fax: 704-477-5696

Job Name: Lor

Address: TBD Tangent Dr.
Statesville, NC 28625
Iredell County

Sheet Title: Floor/Roof Plans

Design: Peterson

Scale: As Noted

Drawn By: R. Suarez

Date: 4-28-2016

Revision: -

A-3

Sheet 3 of 4

4/28/2016 4:47:11 PM