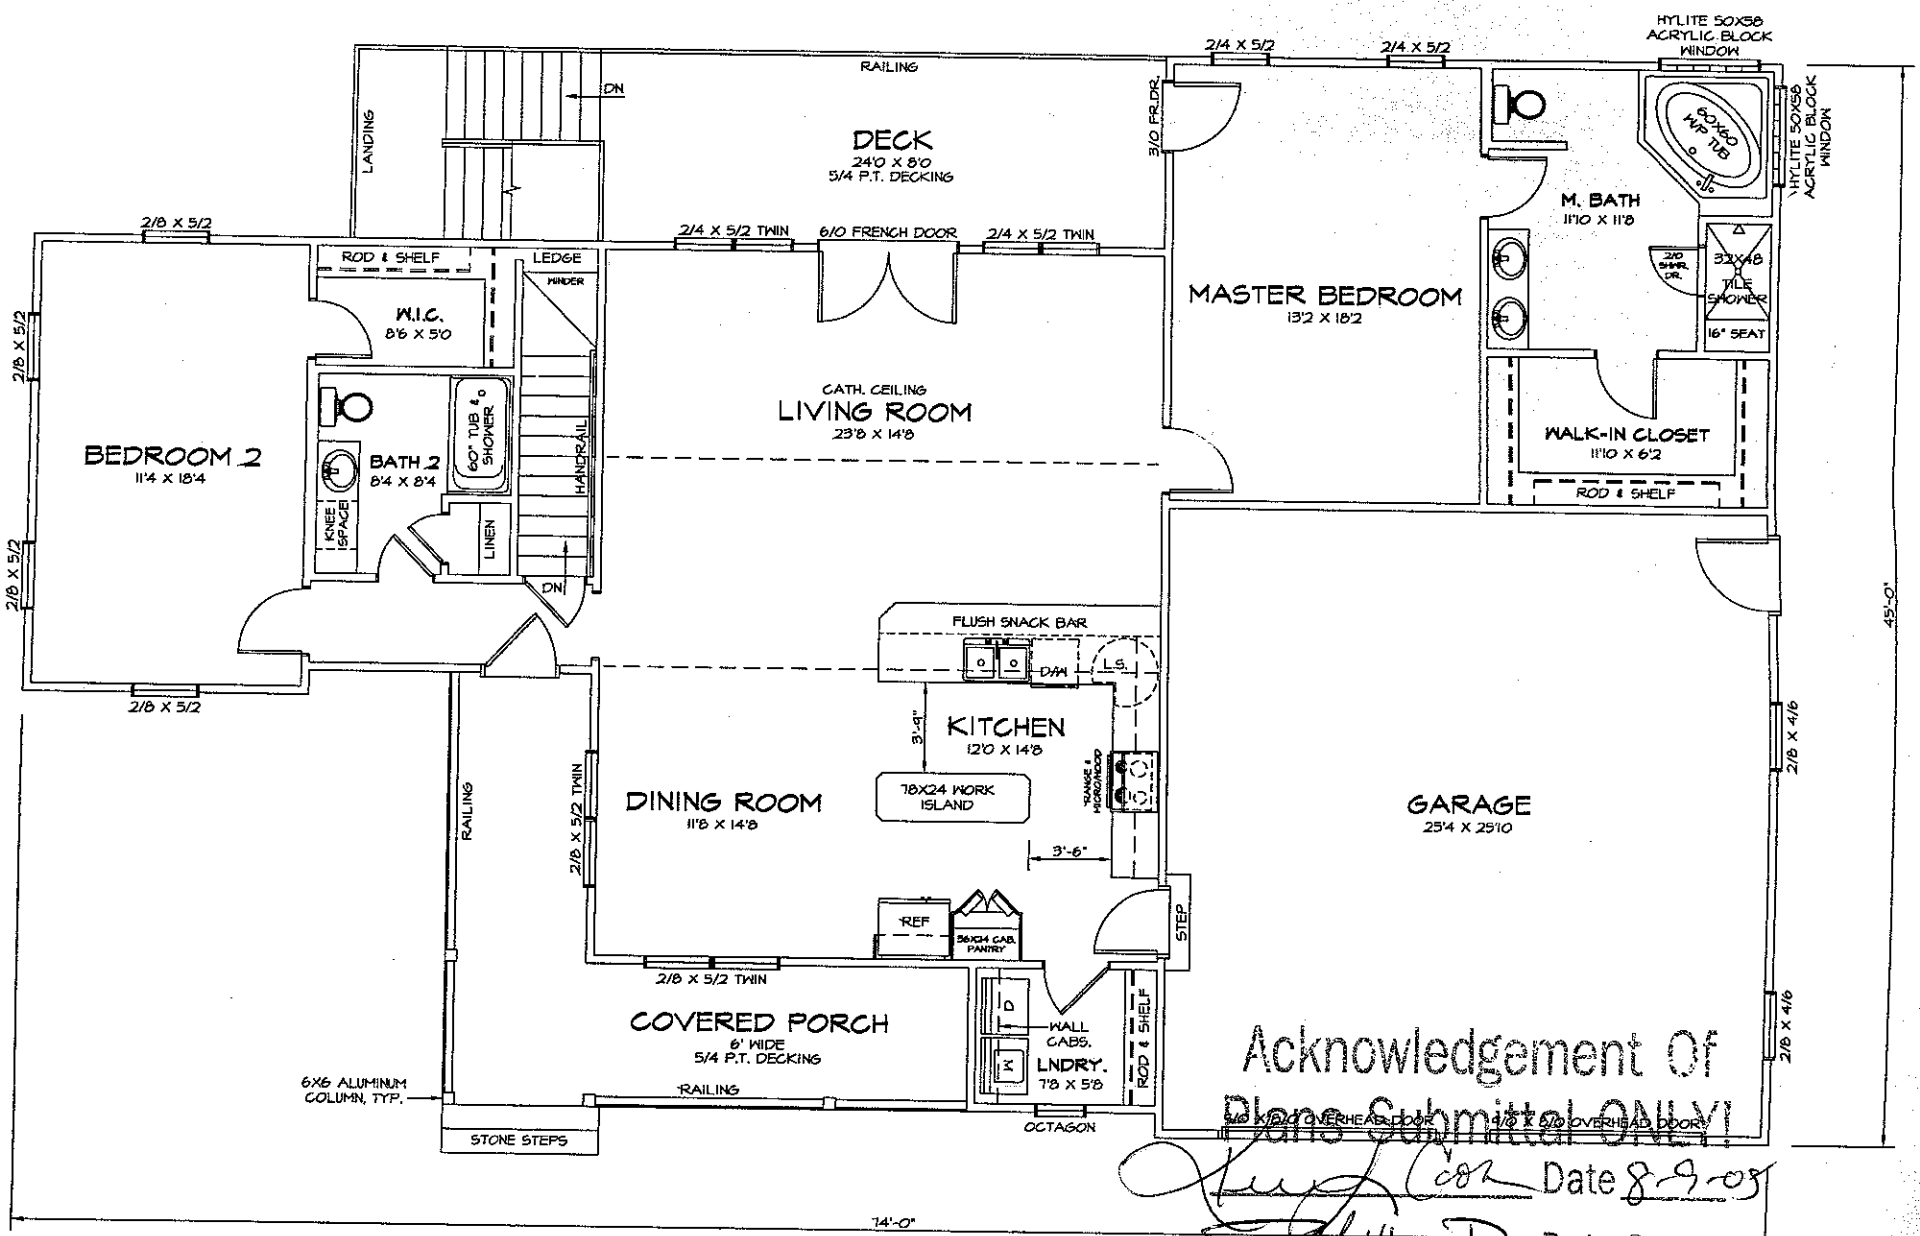



Acknowledgement Of
Plans Submittal ONLY!

Date 8-9-05

Date 8-10-05

FLOOR PLAN 1710 SQUARE FEET HEATED

SCALE: 1/8"=1'-0"

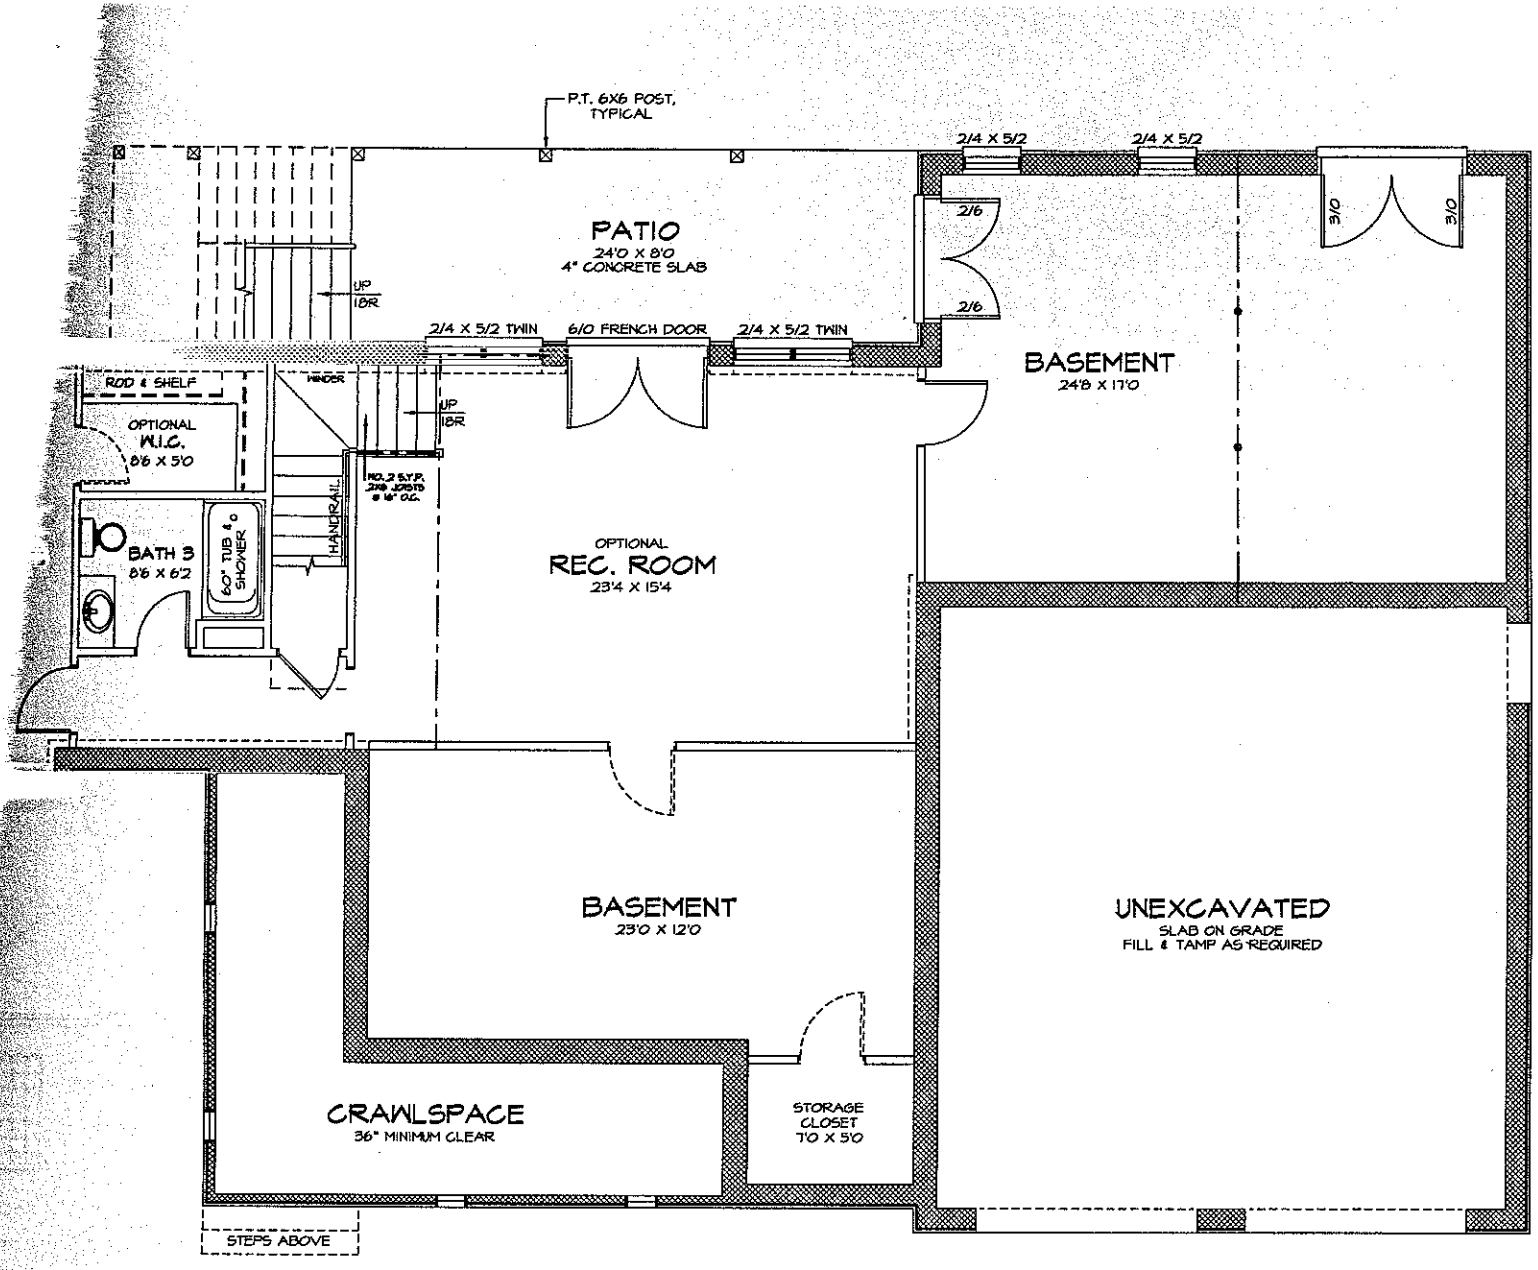

DATION/BASEMENT PLAN

726 OPTIONAL SQUARE FEET HEATED

SCALE: 1/8"=1'-0"