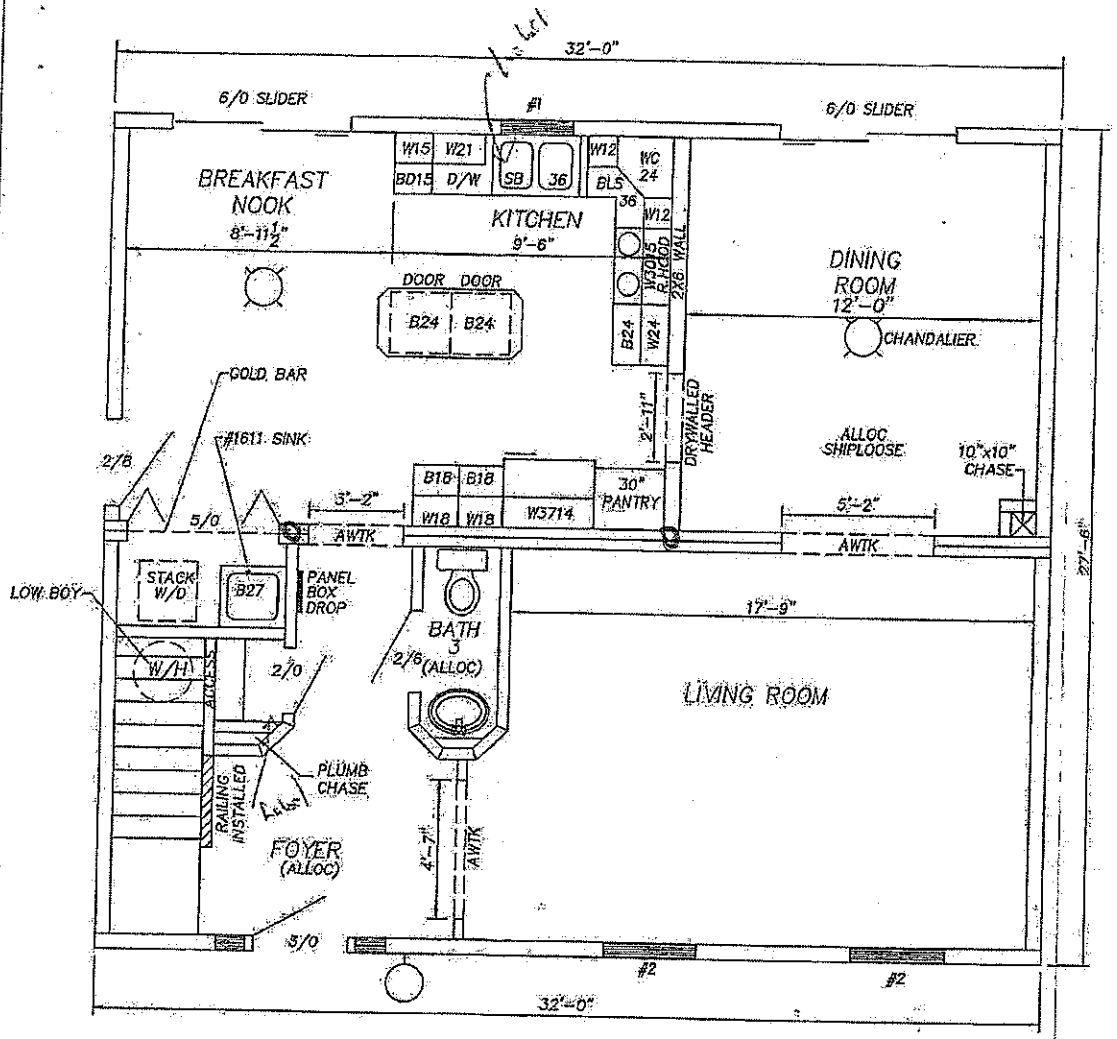


NOTE: ALL HANDRAIL ON-SITE BY-OTHERS

Acknowledgement of
Plans Submittal ONLY!
Gregory Rouse Date 09-25-15
Justin Henderson Date 16-20-15


FIRST FLOOR

DATE REQUESTED 3-13-2006	CUSTOMER: TILLER
SUPERIOR SIZE	QUOTE# Q-17226
28X32 TYPE	FLOOR PLAN
4-BOX CAPE MODEL	NEW ERA BUILDING SYSTEMS P.O. BOX 269 451 SOUTHERN AVE. STRATTANVILLE, PA. 16258
CARLISLE STATE / REP NC / MARK	
WORK DONE APP.	SCALE: 1/4"=1' / DATE: 3-14-2006
SENT TO P.F.S.	DR. BY: T.F. / NO. 2

7045859017

G AND G CONSTRUCTION LLP

Oct 20 15 07:06a

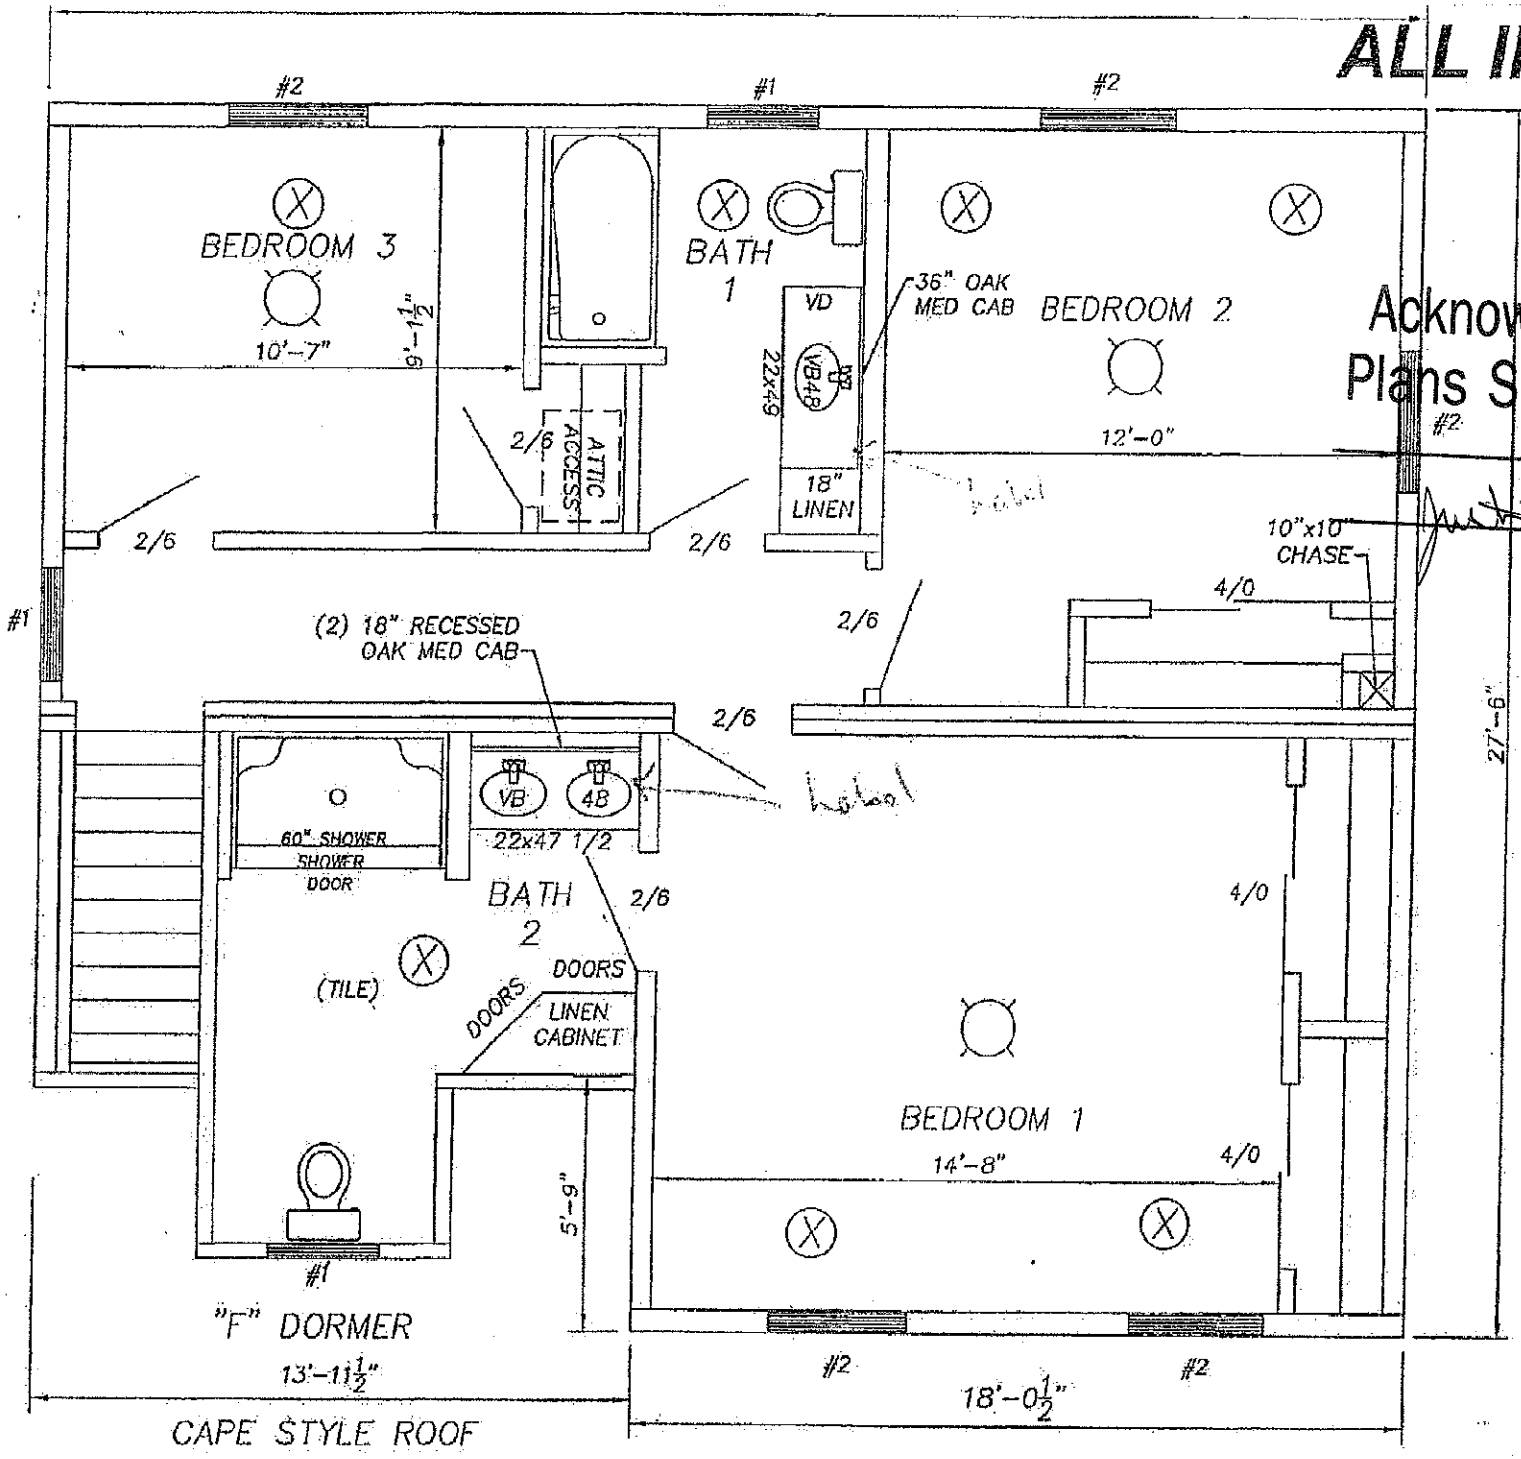

ALL INSTALL

Acknowledgement Of Plans Submittal ONLY!

Date____

Date 10-20-15

2nd Floor

3-1
SU
28)
4-1
CA