IREDELL COUNTY HEATLH DEPARTMENT
ENVIRONMENTAL HEALTH DIVISION
PAGE 2: *SITE PLAN WORKSHEET*

SEE THE "SAMPLE SITE PLAN" BELOW. *INCOMPLETE SITE PLANS WILL BE RETURNED TO YOU FOR COMPLETION AND MAY RESULT IN A DELAY IN THE ISSUANCE OF YOUR SEPTIC SYSTEM PERMIT!!!*

Place an (X) beside each item as you complete the site plan:

- ✓ Property Line measurements are clearly identified…
- ✓ All proposed structures are indicated…
  SHOW: proposed house or business footprint, wells, water lines, patios, pools and decks, and any other item that will occupy space on the site
- ✓ Front and side setbacks from property line…
- ✓ Preferred driveway location and configuration, preferred well location…
- ✓ Area you prefer your septic system to be placed…
- ✓ North arrow, or other sufficient indicator of direction…


Circle N/A on the following if appropriate:

- ____ Location of septic systems and wells within 100' of your property… N/A
- ____ Location of easements and rights of ways on your property… N/A
- ____ Location of any designated wetlands on the property… N/A

Signature: William Blue Jr. 7/10/14

REQUIRED property owner or owner's legal representative signature. **DATE**

USE THIS SPACE TO DRAW YOUR SITE PLAN

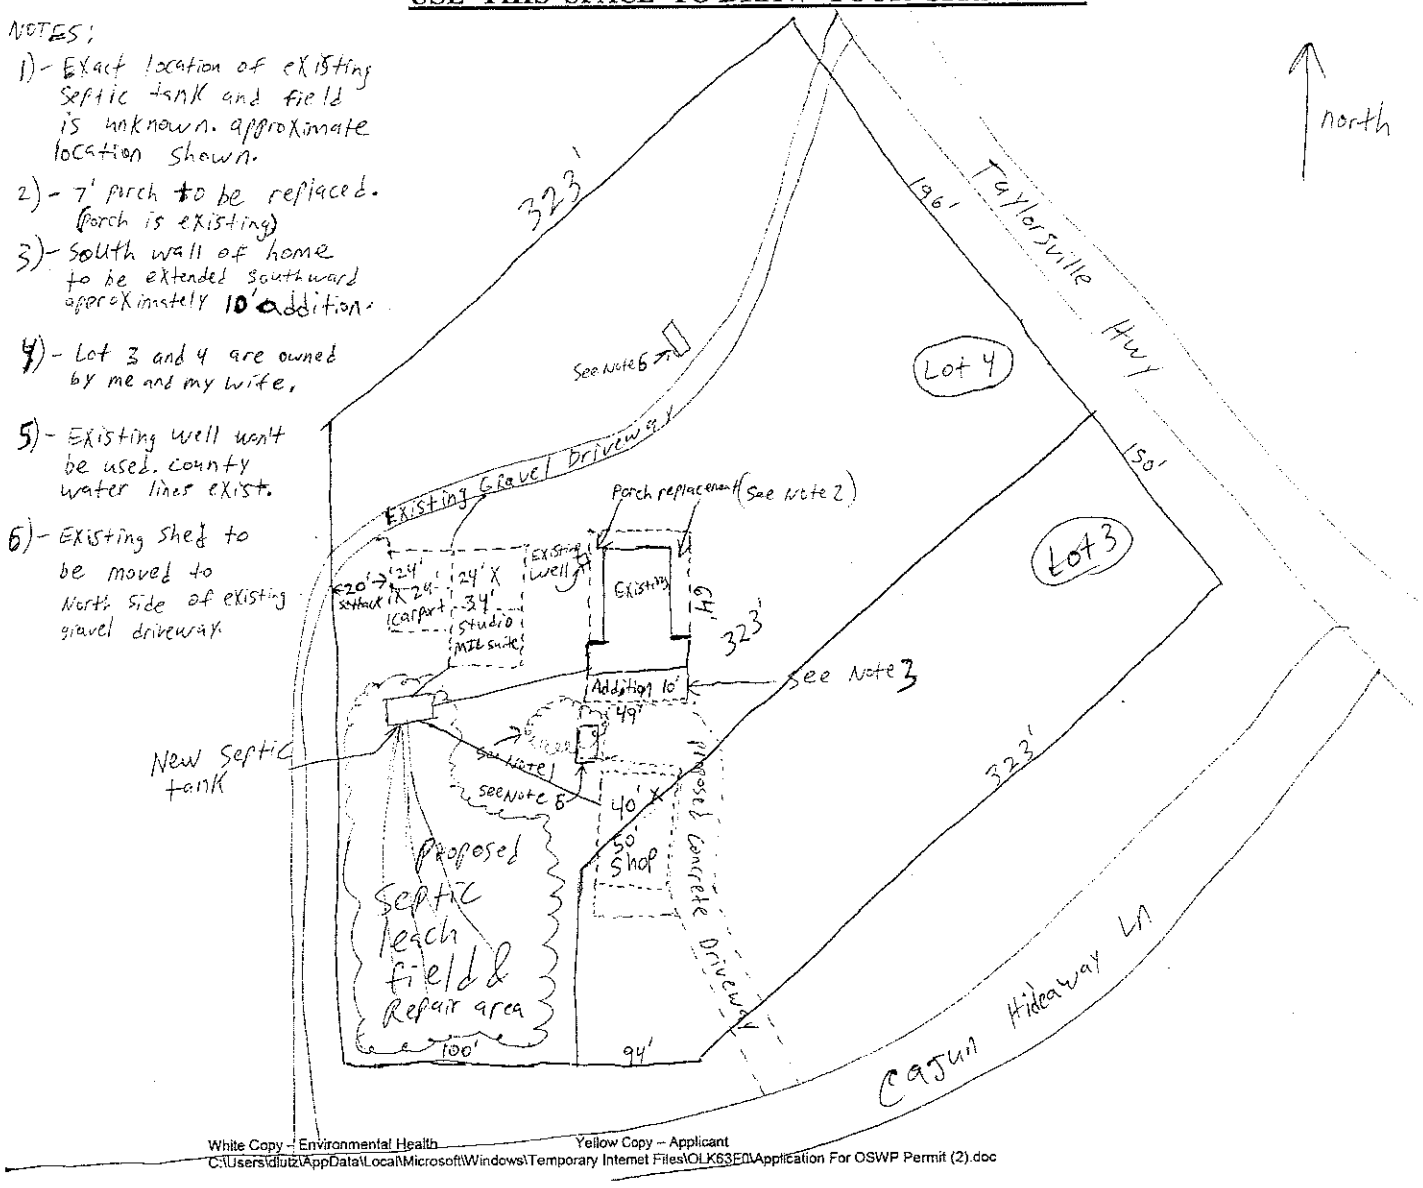

White Copy – Environmental Health Yellow Copy – Applicant

C:\Users\dlutz\AppData\Local\Microsoft\Windows\Temporary Internet Files\OLK63EI\Application For OSWP Permit (2).doc

A Survey for

WILLIAM BRADLEY MURPHY and

AMY LEAH MURPHY


Their property, Being Lots 3 and 4 of the "R. L. Feimster Lands"


Plat Book 12, Page 16

Lying in

CONCORD TOWNSHIP IREDELL COUNTY
NORTH CAROLINA
PINs: 4706 47 5392 (Lot 3) DEEDs: 2298-1933
4706 47 4483 (Lot 4) 2287-1258
DATE: 06/ 26/2014 SCALE: 1" = 50.0'
DRAWING No. 070214a DRAWN by JWR

This property is NOT in a FLOOD HAZARD AREA.

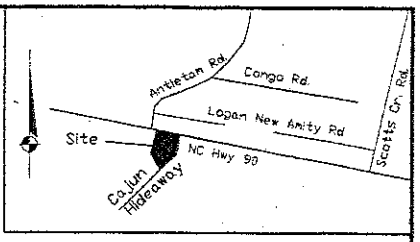

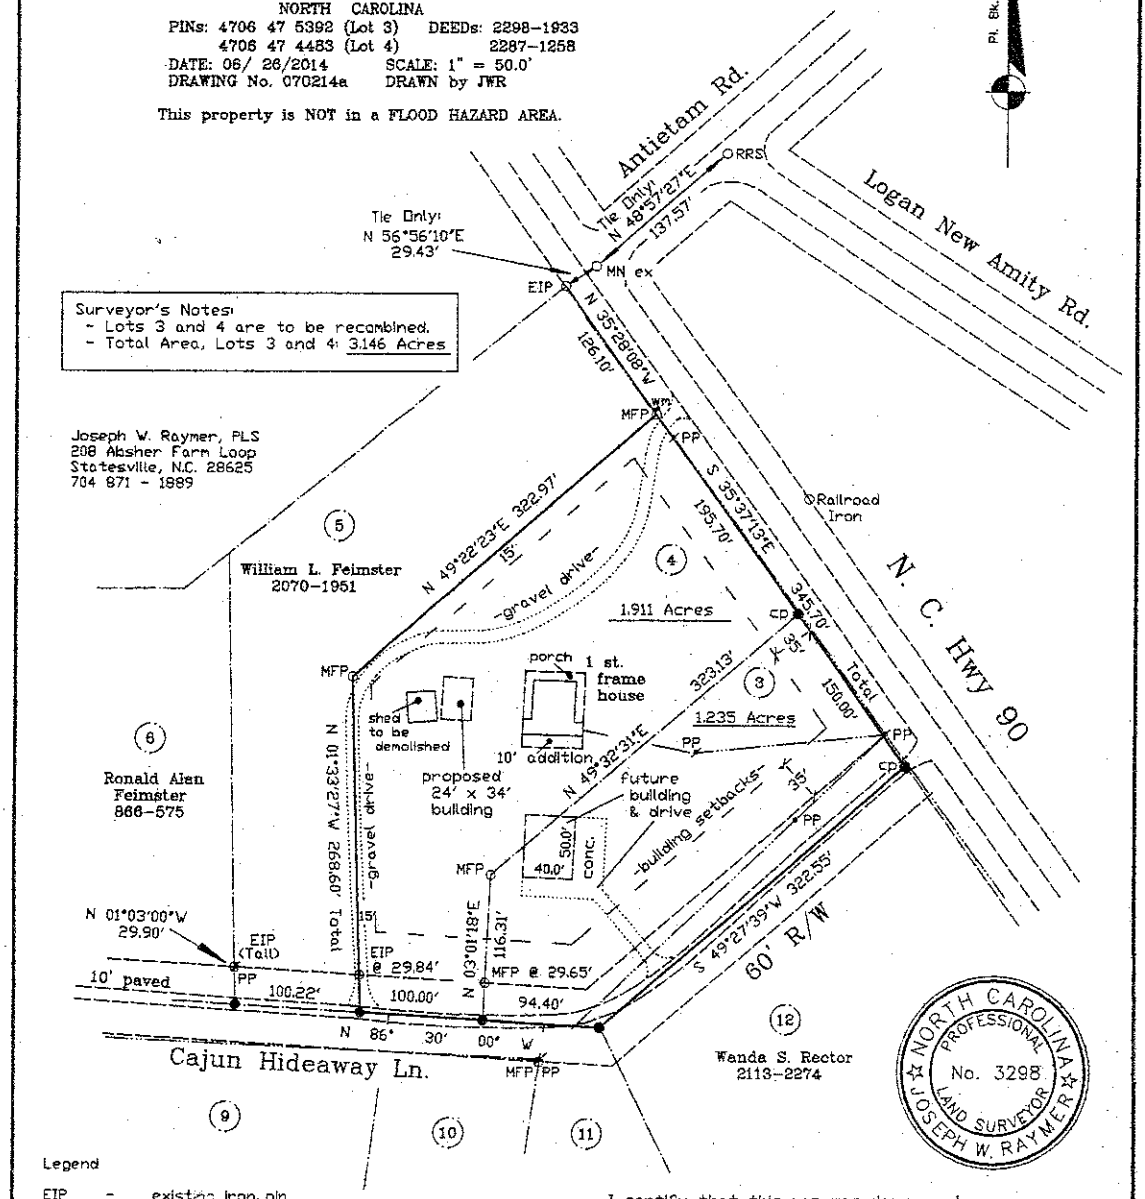

NORTH CAROLINA PROFESSIONAL No. 3298 LAND SURVEYOR JOSEPH W. RAYMER

Legend

EIP - existing iron pin
IPS - iron pin set
CP or ● - computed point
MN - Mag Nail
MFP - Metal Fence Post
RRS - Railroad Spike
PP - Power Pole
WM - Water Meter
TP - Telephone Pedestal
——— Overhead Elec. Power Line

100 0 100 200 300
GRAPHIC SCALE - FEET

I certify that this map was drawn under my supervision from an actual survey made under my supervision, that the boundaries not surveyed are drawn with broken lines and noted as such, that the ratio of precision or positional accuracy is 1/112,943.0 , and that this map meets the requirements of The Standards of Practice for Land Surveying in North Carolina (21 NCAC 56.1600.) References used: Deeds 2287-1258, 2298-1933, Plat Book 12, Page 16.

This 2nd day of July , 2014.

Joseph W. Raymer Professional Land Surveyor
L-3298