
Deck Center of slide

Electric Meter Base

F32681-AB1

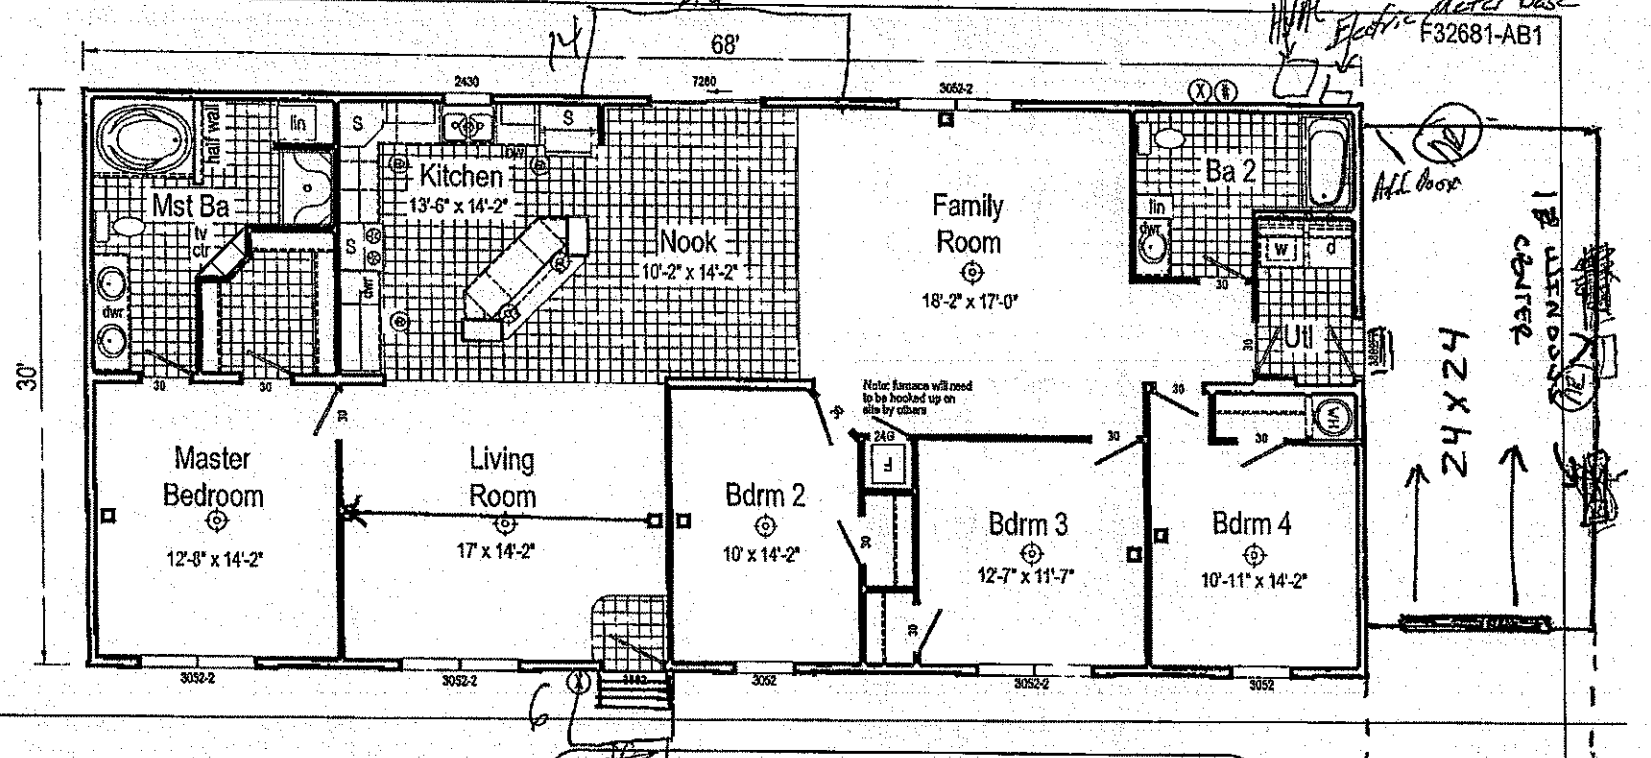

LEGEND

PRELIMINARY ELECTRICAL ONLY, SUBJECT TO CHANGE UPON ENGINEERING AND CODE REQUIREMENTS.

HOME CANNOT BE BUILT UNTIL THE CUSTOMER HAS SIGNED OFF ON ALL PAGES. FOLLOWING CUSTOMER SIGN OFF, PLANS AND SPECS WILL BE SENT TO 3RD PARTY FOR STAMPED APPROVAL. ANY CHANGES AFTER SIGNOFF WILL RESULT IN A MINIMUM $500.00 ENGINEERING FEE

Home Owner: Date: 5/6/16

Date:

Retailer: Date: 5/6/16

DRIVEWAY TURN AROUND

F32681-AB1 Approx. 2040 Sq. Ft.

See Schedules and General Notes Page

Builder R-Anell Housing Group, LLC - Subsidiary of The Commodore Corp.

Title Floor Plan

Acknowledgement Of Plans Submittal ONLY!

Date 5/27/2016

Date 09/27/16

GMAR 2008	Revisions Date / Number		Scale 3/16" = 1'-0"	Date 05/09/2016	Cust. Ramsey		F32681-AB1
			Drawn By RR	Reference FH1409	Dr. Synergy		
					Eng.	Pg FP	