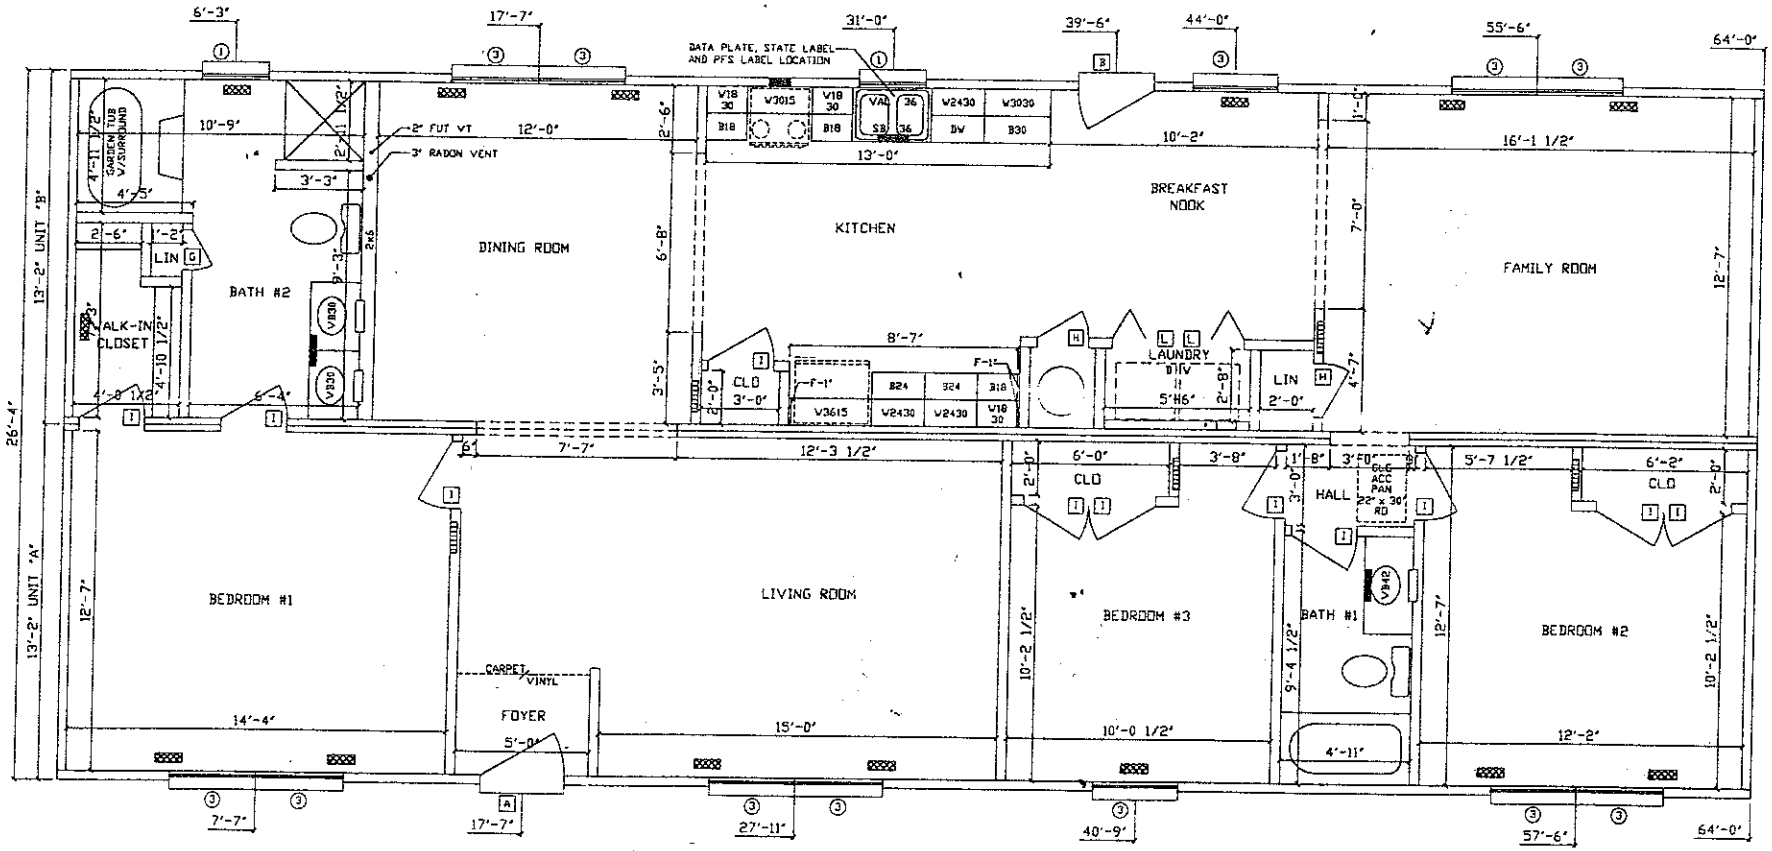


20' SECTION OF RAISED ROOF
W/ 6' PORCH OVERHANG

NOTES: 1.HEAT LOSS WAS CALCULATED W/ R-19 INSULATION OR HEATED BSMT
2.STAIRS TO BE: 8 1/4" RISERS/9" TREADS
3.CLG BEAM OVER FOYER/DIN TO BE: 2- 2x8 SPF #2
4.

5. 9.
6. 10.
7. 11.
8. 12.

CUSTOMER: MEJIA
BUILDER: A HOME AMERICA
CITY: STATESVILLE
STATE: NC
COUNTY: IREDELL
WIND LOAD
WIND SPEED
SNOW LOAD

2664- RANCH PBS 2664C1
1st STORY FLOOR PLAN

PROFESSIONAL
72 EAST MARKET STREET
P.O. BOX 219

DATE: 08/05/2002
DRAWN BY: DAVE MARX
STATUS: PRICE QUOTE

PAGE