
House Plans for David Johnson

FAX TRANSMITTAL FROM:
F & F BUILDERS, INC.

TO: _____ 4 NO. OF 4
CO: _____ PAGES
FR: _____
PHONE: 704 872-5849 FAX # 704 872-9005

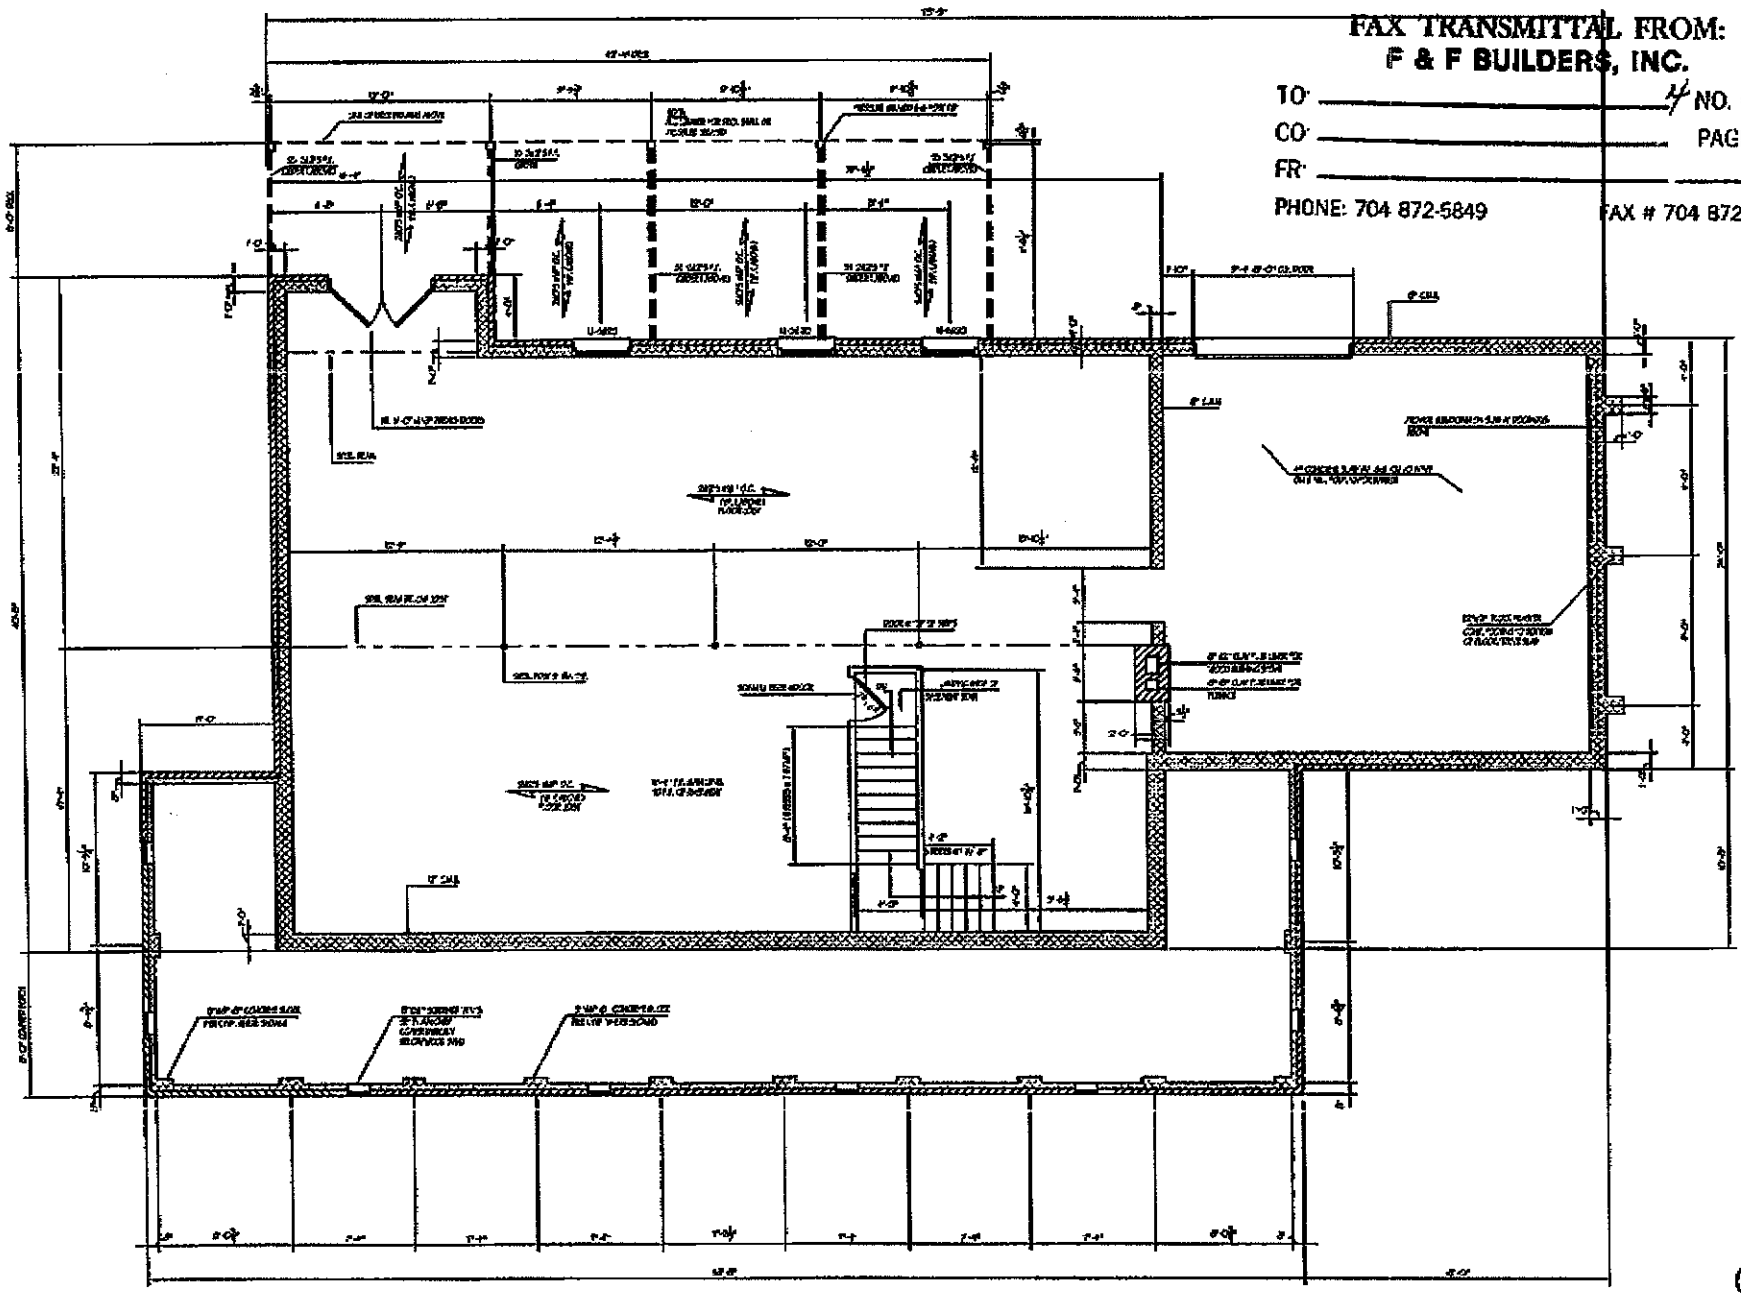

Basement Flo


DEC-15-2004 11:14 FROM:F&F BUILDERS, INC. 7048729005 TO:7048713483 P.4/4

House Plans For David Johnson

FAX TRANSMITTAL FROM:
F & F BUILDERS, INC.

TO _____ 1 NO. OF 4
CO _____ PAGES
FR: _____

PHONE: 704 872-5849 FAX # 704 872-9005

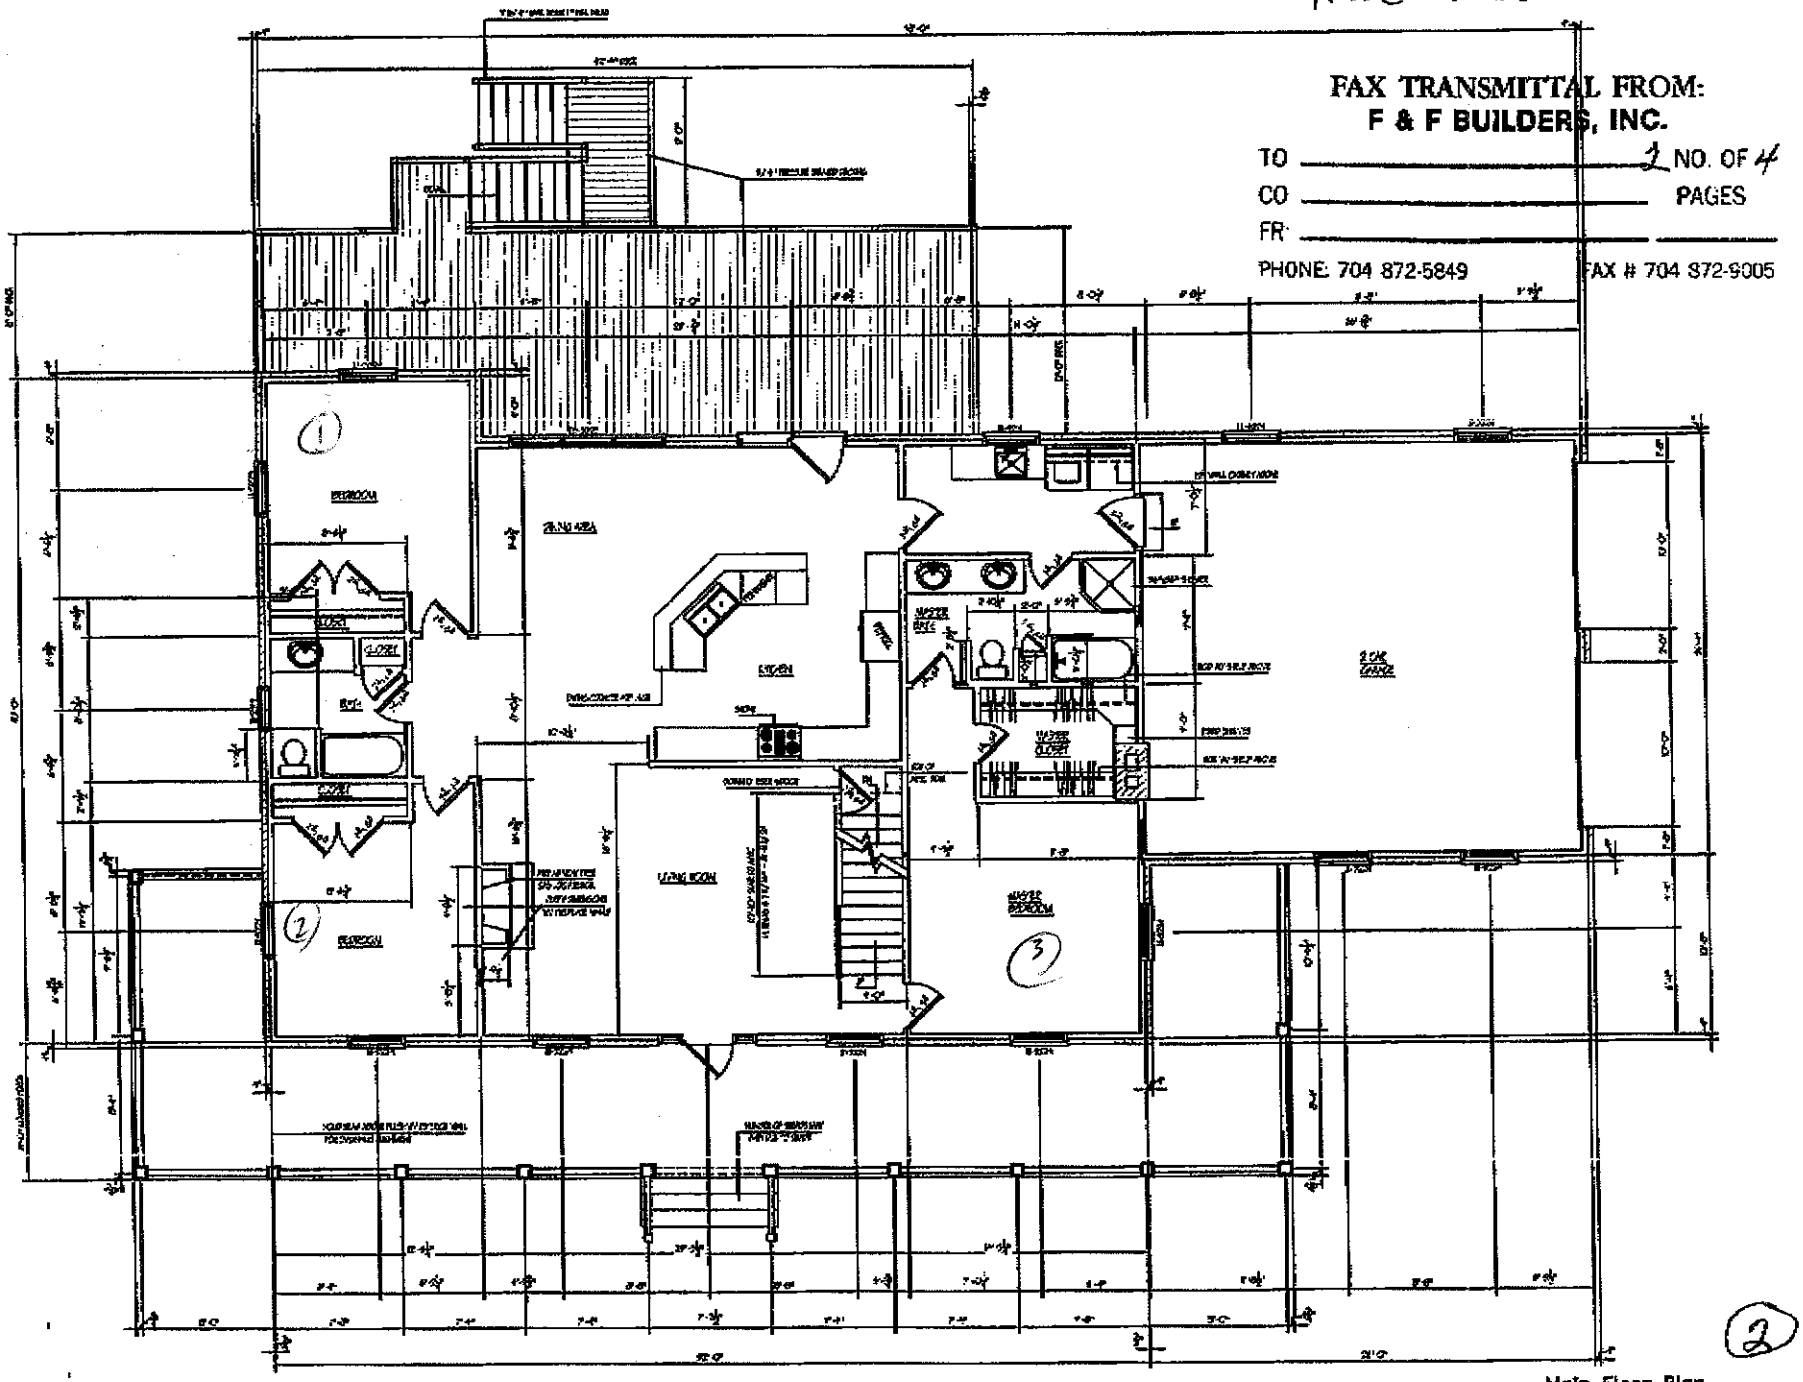

Main Floor Plan
SCALE 1/4"=1'-0"

2


DEC-15-2004 11:14 FROM:F&F BUILDERS,INC. 7048729005 TO:7048713483 P.2/4

House Plans For David John:

FAX TRANSMITTAL FROM:
F & F BUILDERS, INC.

TO: _____ 3 NO. OF 4
CO: _____ PAGES
FR: _____

PHONE: 704 872-5849 FAX # 704 872-9005

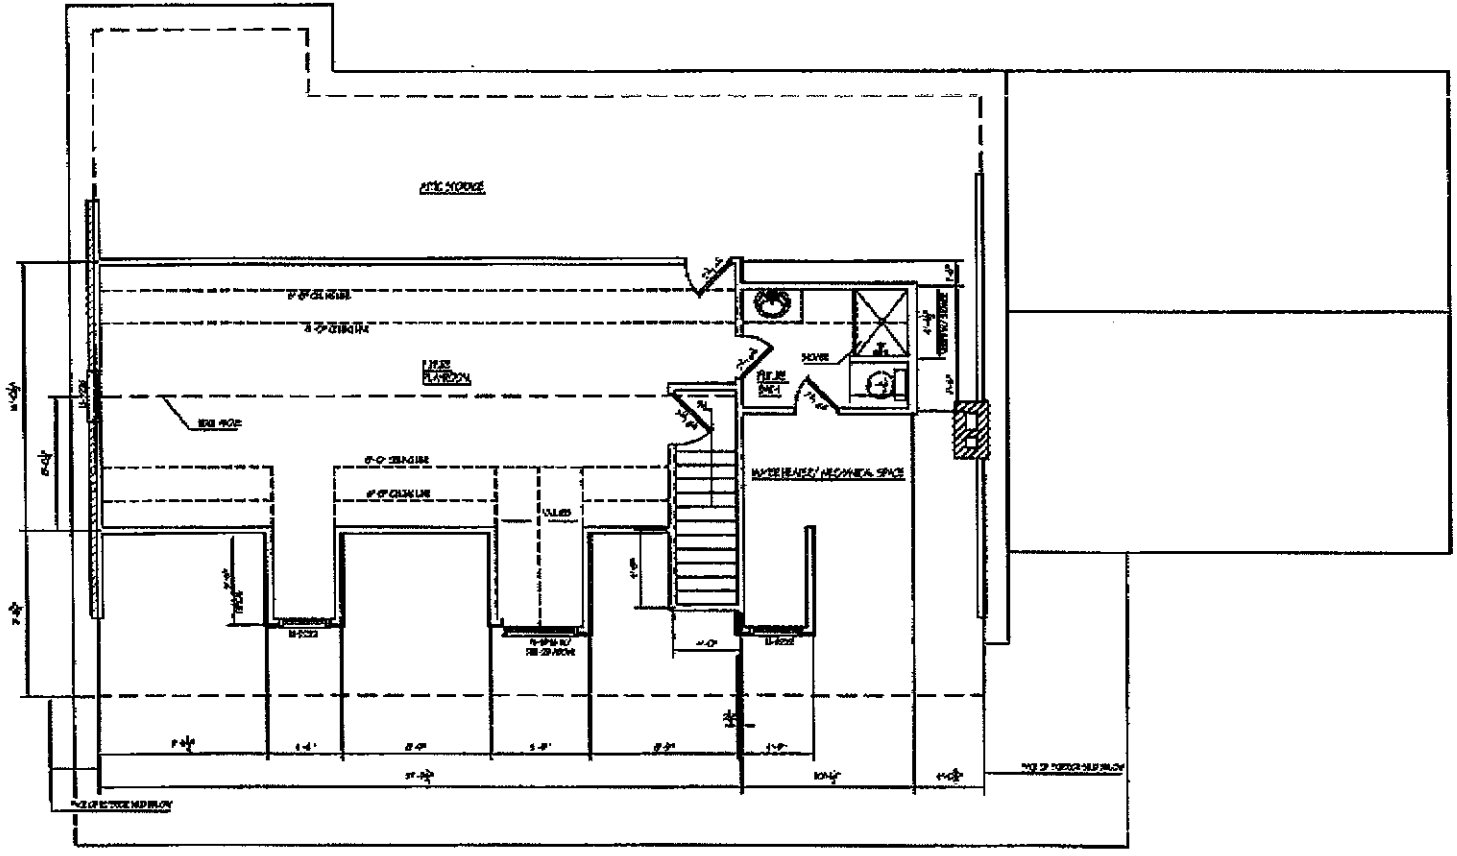

(3)
Future Attic Flo