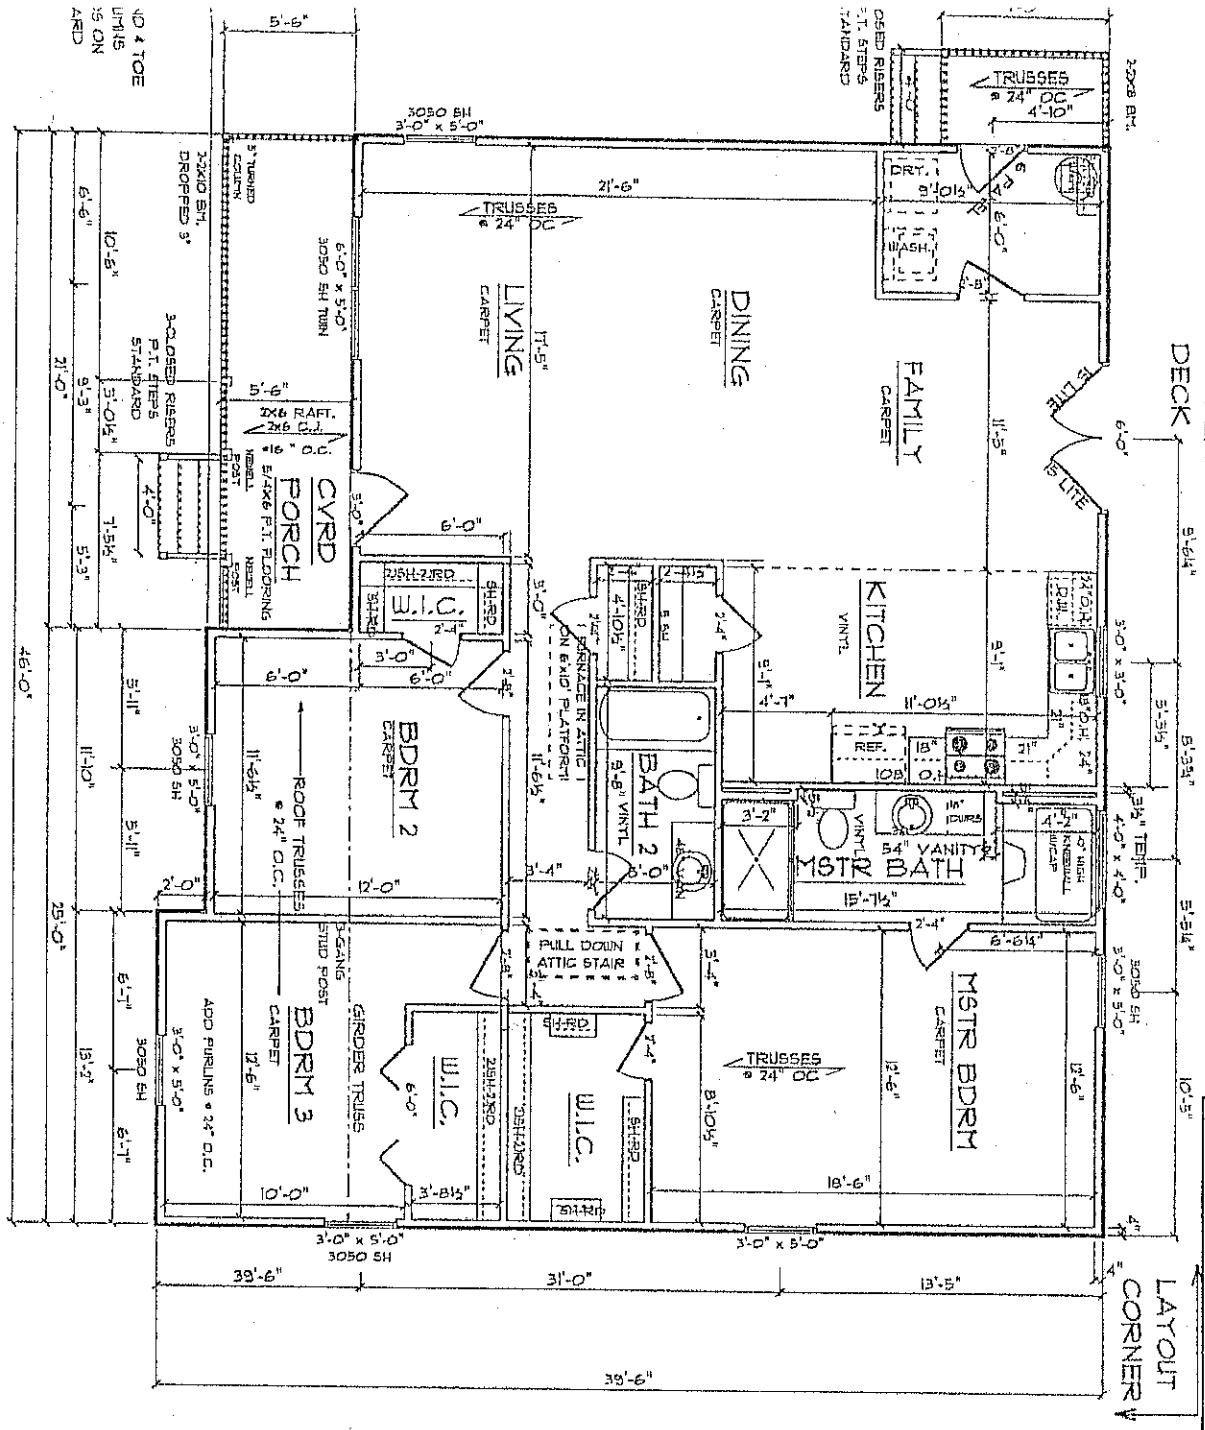


©COPYRIGHT 1995 - ALL RIGHTS RESERVED -
NOTE: VIOLATORS OF THE COPYRIGHT WILL BE PROSECUTED TO THE FULLEST EXTENT OF THE LAW
TO REPORT COPYRIGHT VIOLATIONS CALL (703)553-1178
THE USE OF THIS PLAN BY ANYONE OTHER THAN AN AGENT OF "AMERICA'S HOME PLACE, INC." IS IN VIOLATION OF THE FEDERAL COPYRIGHT VIOLATION ACT. 17USC 1338AND REWARD FOR RECOVERING AN ACTUAL COPYRIGHT INFRINGEMENT.

Acknowledgement Of
Plans Submittal ONLY!
Date 11 June 10
Date 5/13/10

2X4 EXTERIOR WALLS
UNLESS OTHERWISE SPECIFIED

PROPERTY OF
AMERICA'S
OME PLACE, INC.
© COPYRIGHT 1995
D BY:

THE MURRAY
FOR
KRISTEN SARVER &
JOSHUA GOODWIN
STREET ADDRESS
CITY, ST 00000

AREAS:
FIRST FLOOR 1625 S.F.
FRONT PORCH 116 S.F.
COV. STOOP 21 S.F.

DATE:
REVISION:
JOB:

FIRST FLOOR PLAN
SCALE: 1/8"=1'-0"
DRAWN BY:

SHEET NO.
4
OF 6