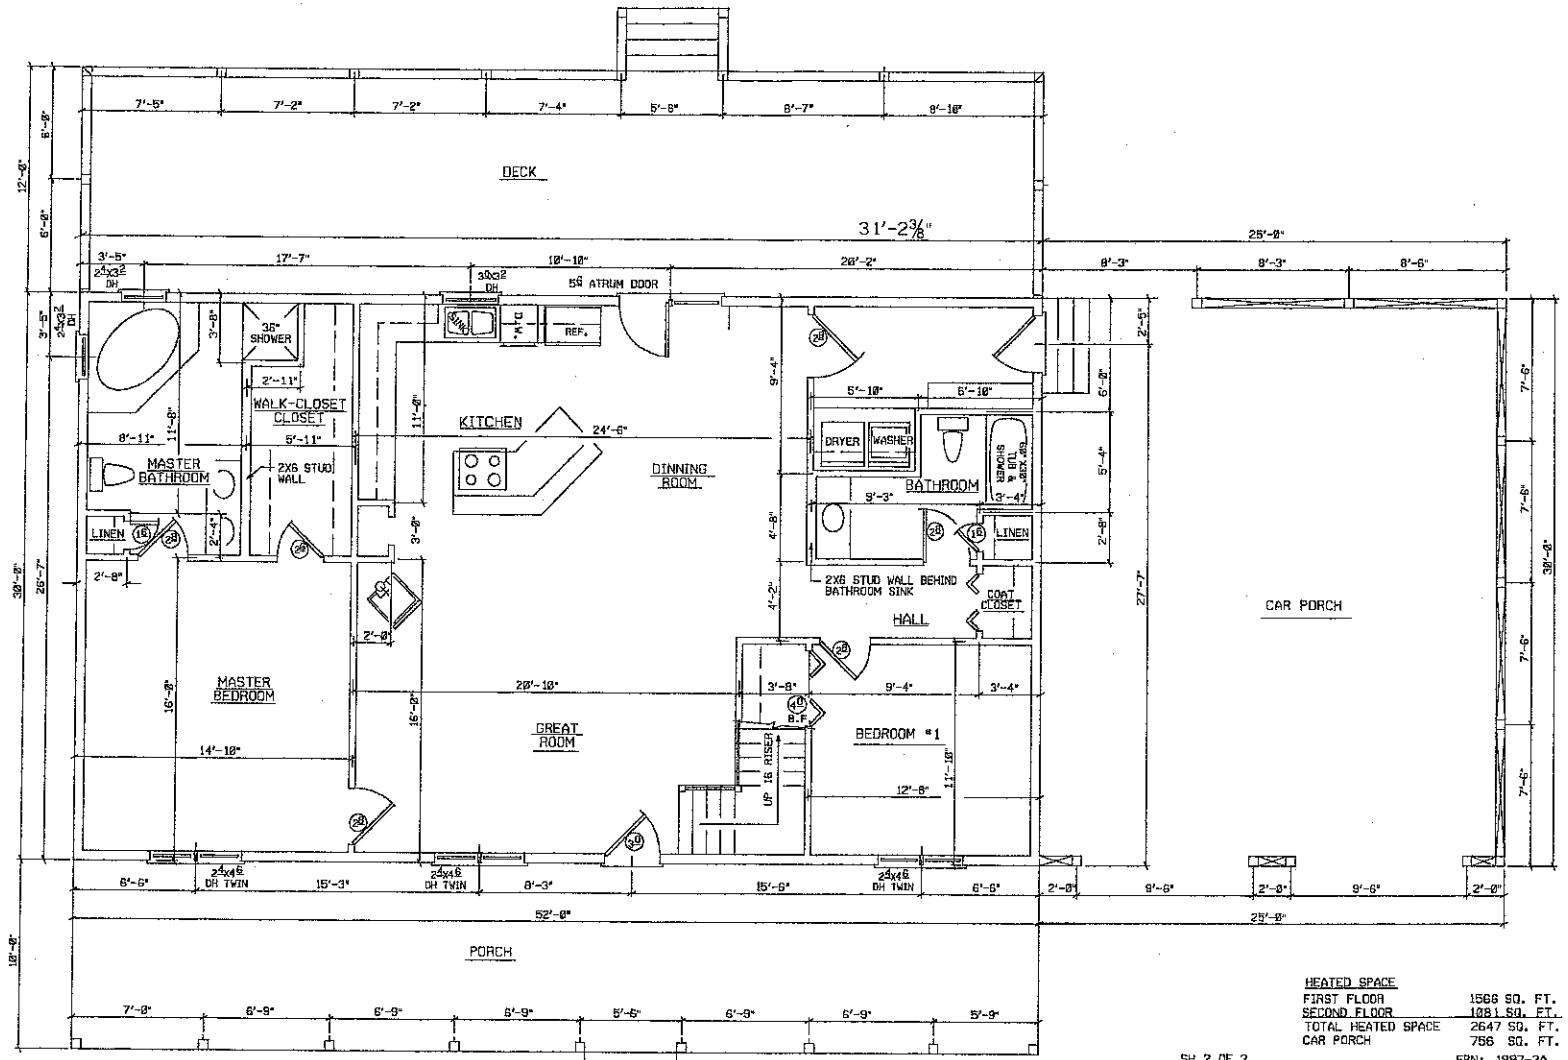


FIRST FLOOR PLAN

SCALE: 1/4" = 1'-0"

HEATED SPACE	
FIRST FLOOR	1566 SQ. FT.
SECOND FLOOR	1081 SQ. FT.
TOTAL HEATED SPACE	2647 SQ. FT.
CAR PORCH	756 SQ. FT.

SH. 2 OF 3 ERN: 1997-2A

HARRY L. BUDDY
RESIDENTIAL DRAFTING AND DESIGN (704) 538-4066


DRAWN BY: HLB	PROJECT TITLE: JOSH AND ALLISON RESIDENTIAL
DATE: 4-24-03	SHEET TITLE: FIRST FLOOR PLAN

Acknowledgement Of Plans Submittal ONLY!

STEVE HENDRICK Date 5-14-03

Date 5/14/03

c:\ustation\dgn\arch\1997-2b.dgn Mar. 22, 1939 09:01:48

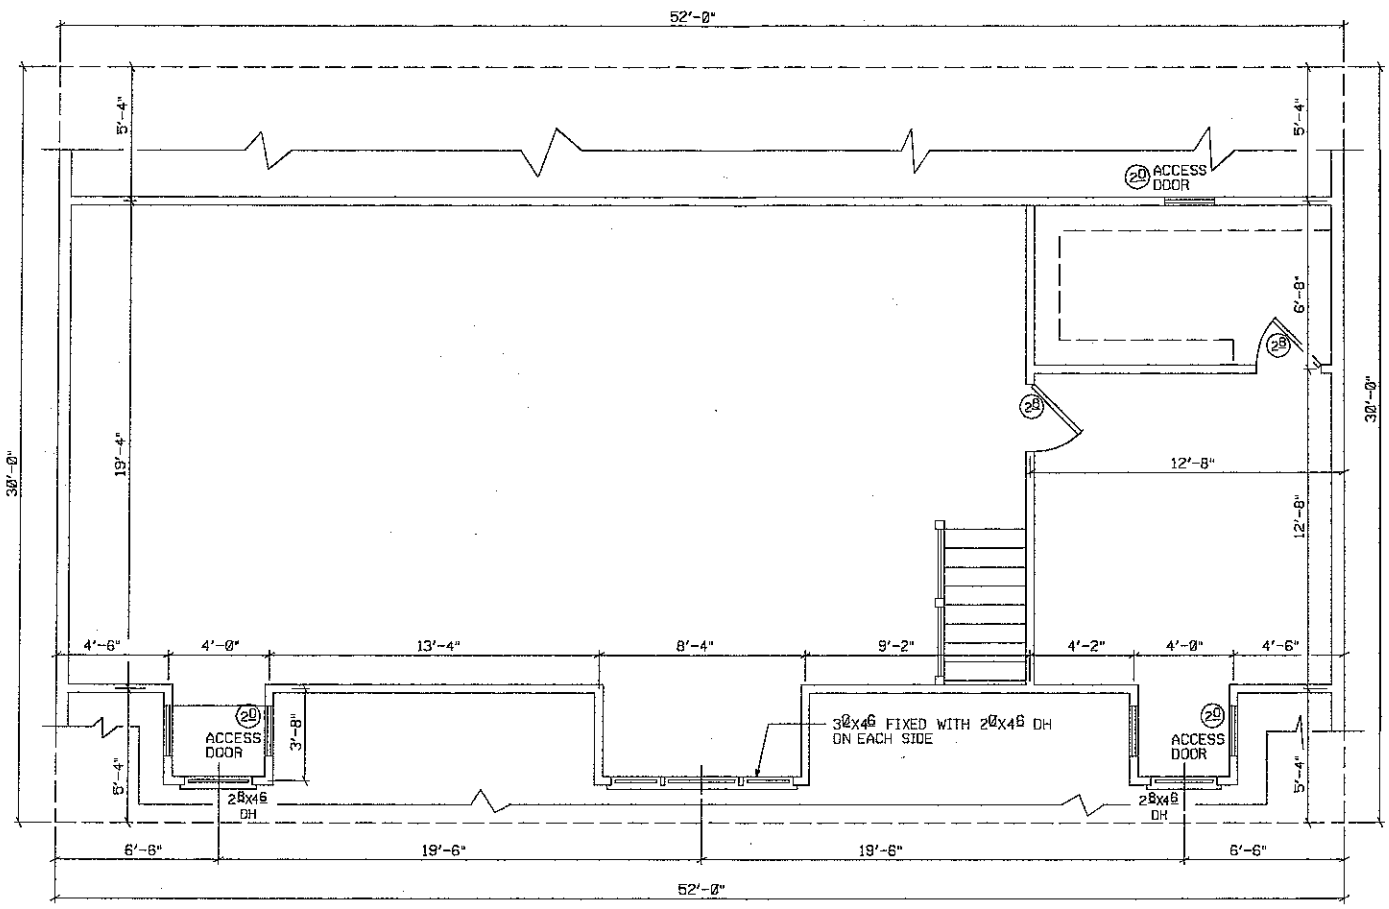

SECOND FLOOR PLAN

SCALE: 1/4" = 1'-0"

HEATED SPACE	
FIRST FLOOR	1566 SQ. FT.
SECOND FLOOR	1081 SQ. FT.
TOTAL HEATED SPACE	2647 SQ. FT.
CAR PORCH	756 SQ. FT.

SH. 2 OF 3 ERN: 1997-2A

HARRY L. RUDDY
RESIDENTIAL DRAFTING AND DESIGN (704) 539-4085

DRAWN BY	PROJECT TITLE
HLR	JOSH AND ALLISON RESIDENTIAL
4-24-03 DATE	SHEET TITLE: SECOND FLOOR PLAN

Acknowledgement Of
Plans Submittal ONLY!

STEVE HENDRICK Date 5-14-03

Date 5/14/03

c:\ustation\dgn\arch\1997-2b.dgn Mar. 22, 1939 08:56:34