
64

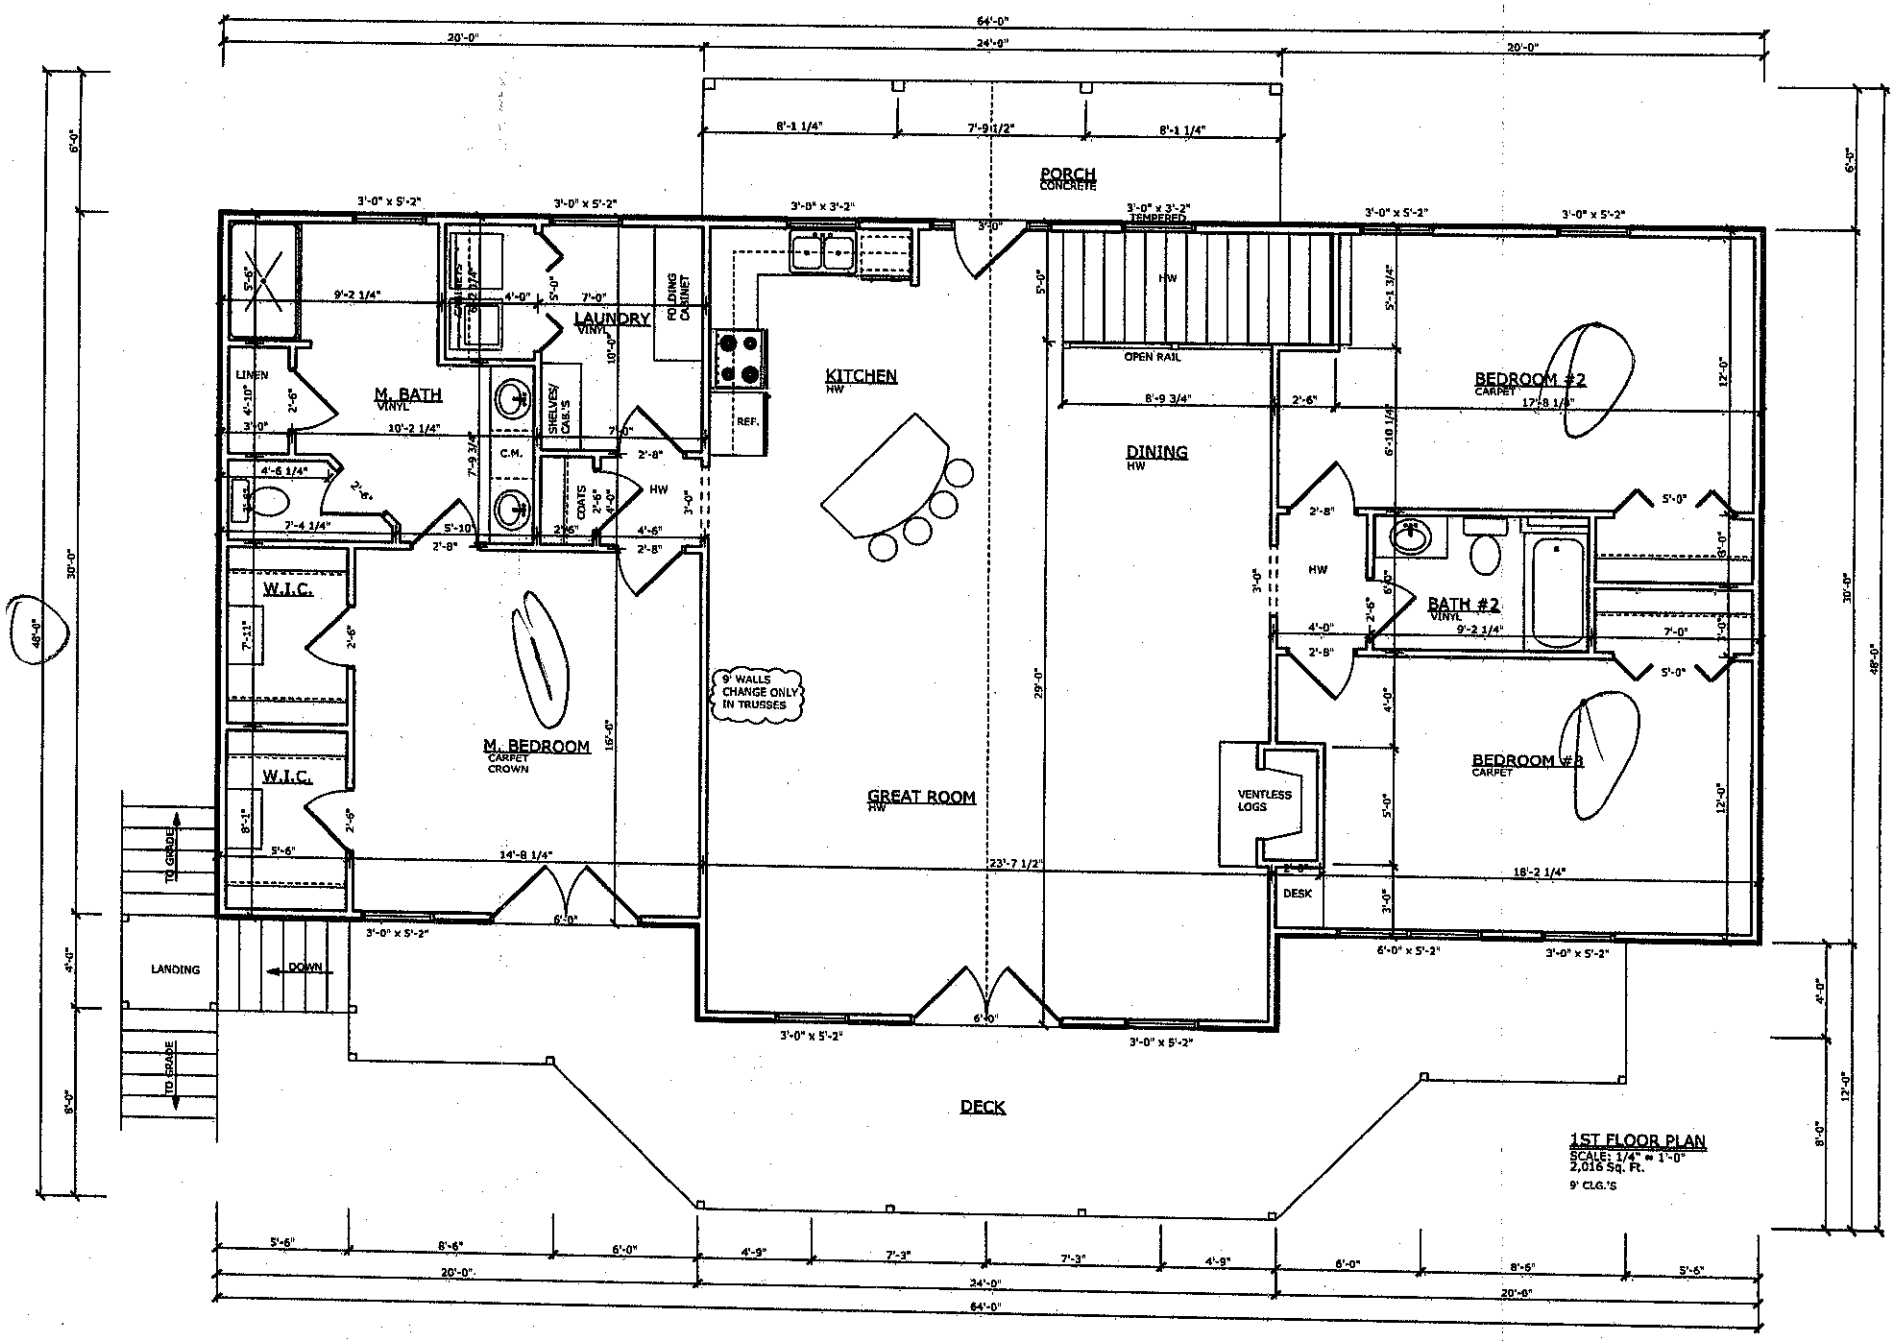

1ST FLOOR PLAN
SCALE: 1/4" = 1'-0"
2,016 Sq. Ft.
9' CLG.'S


Approved 3 Bedroom HBE (64)

Acknowledgement Of Plans Submittal ONLY!

Date 1-8-07

Date

(48)

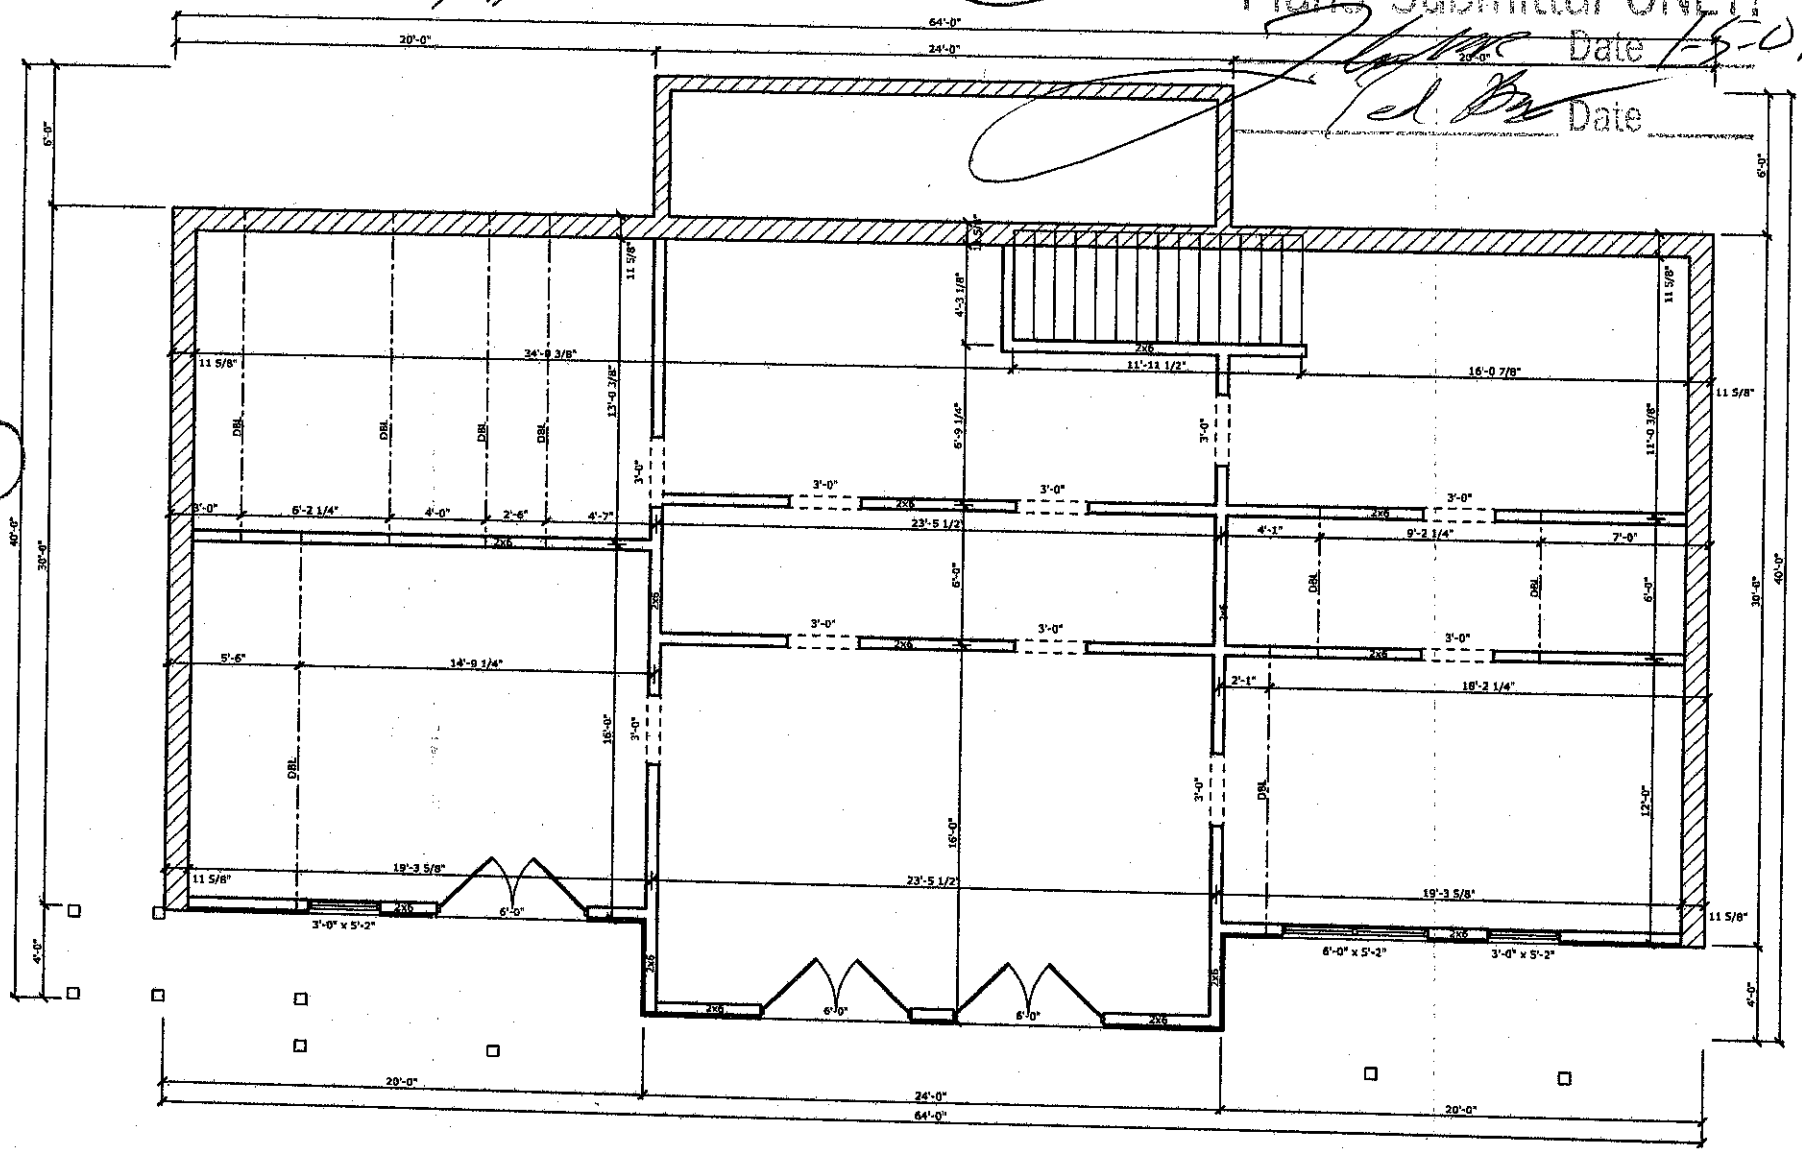

BASEMENT PLAN
SCALE: 1/4" = 1'-0"
2,016 sq. ft.

UN FINISHED BASEMENT