
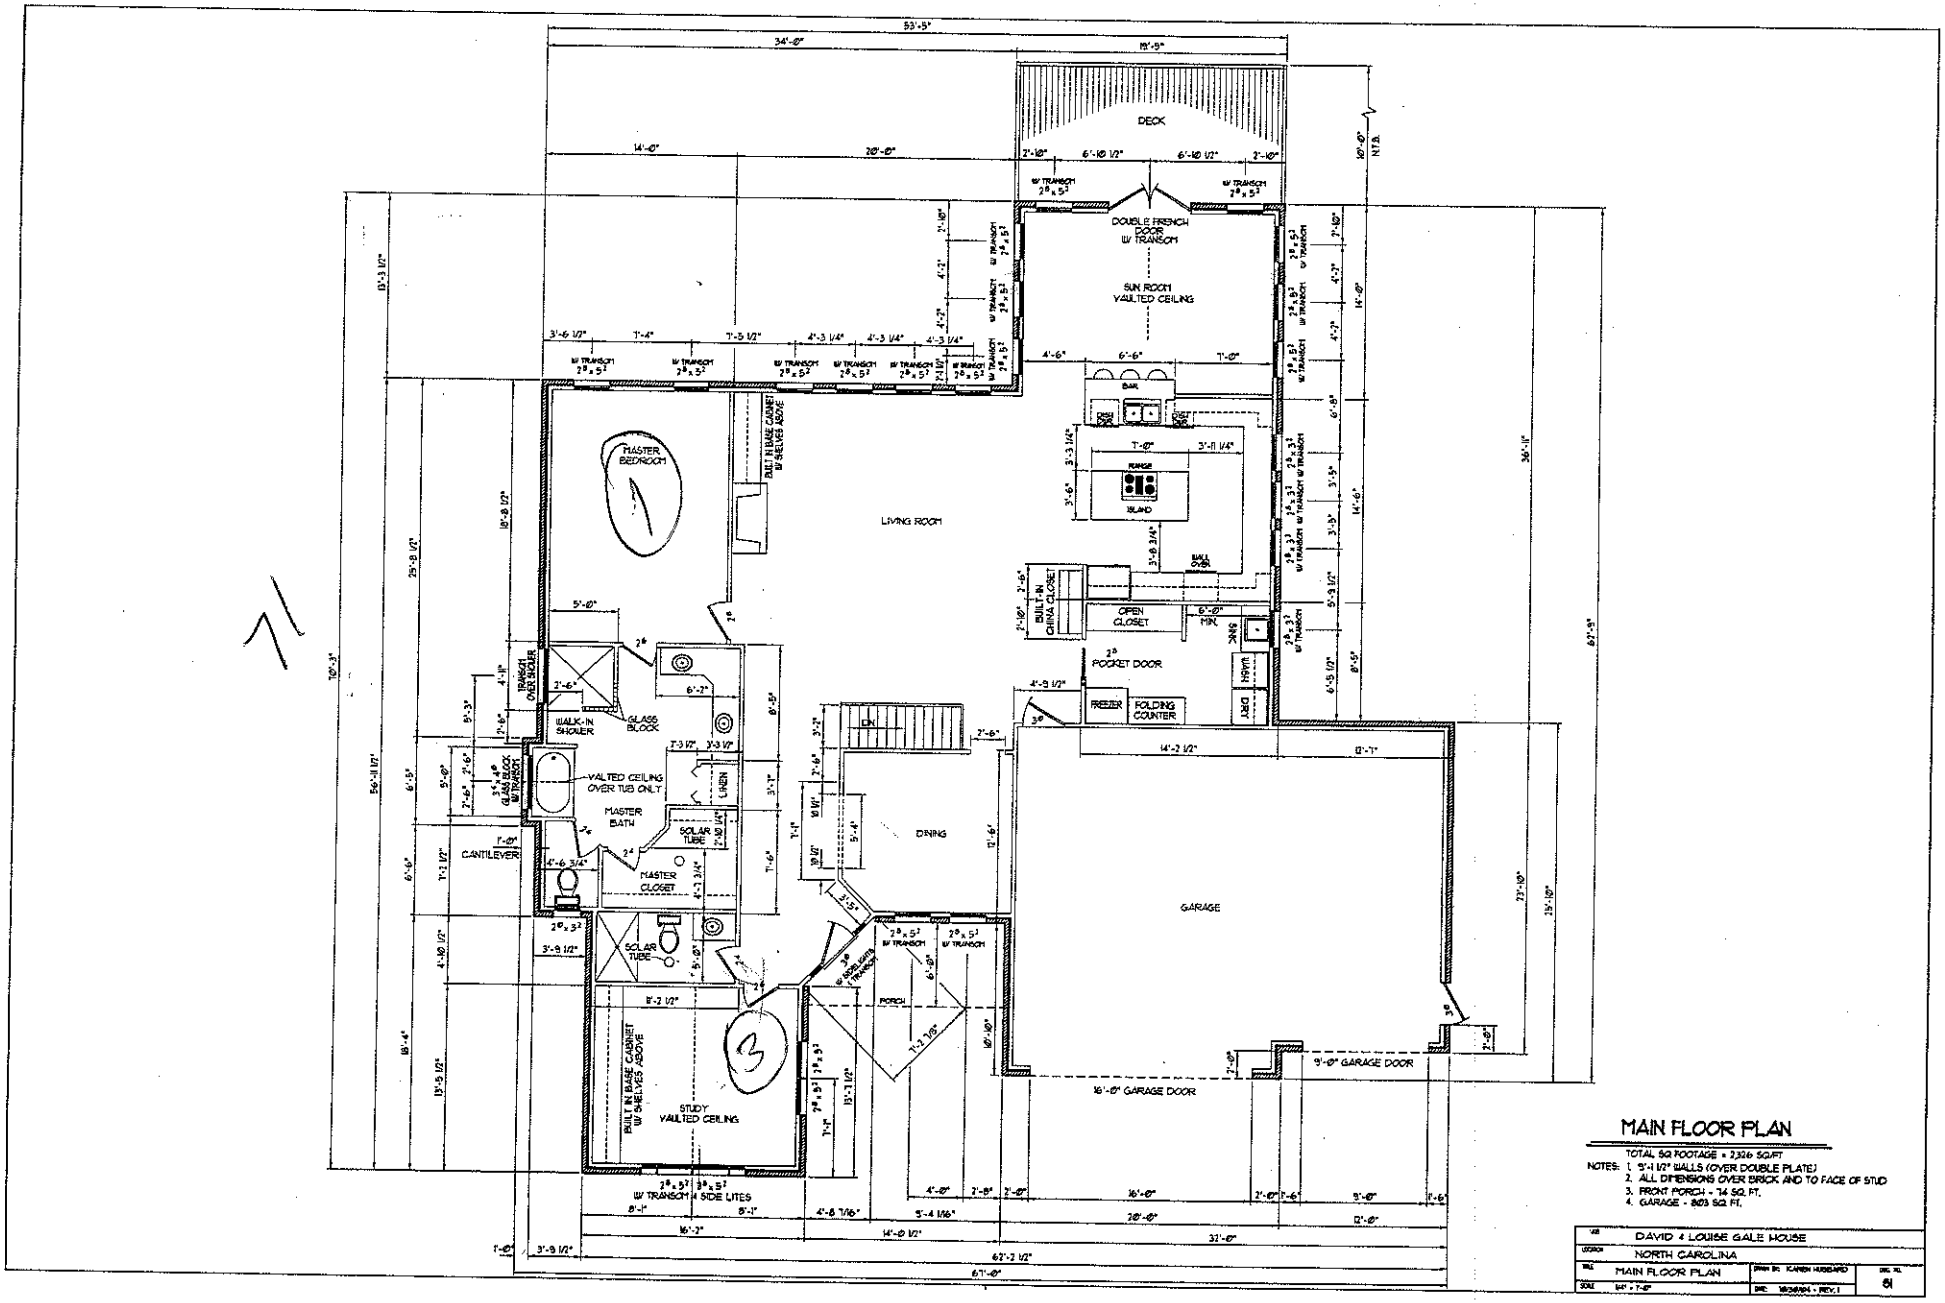


MAIN FLOOR PLAN

TOTAL SQ FOOTAGE = 2,326 SQ/FT

NOTES: 1. 9'-1 1/2" WALLS (OVER DOUBLE PLATE)
2. ALL DIMENSIONS OVER BRICK AND TO FACE OF STUD
3. FRONT PORCH - 14 SQ. FT.
4. GARAGE - 803 SQ. FT.

JOB	DAVID & LOUISE GALE HOUSE
LOCATION	NORTH CAROLINA
TITLE	MAIN FLOOR PLAN
DRAWN BY	KAREN HUBBARD
SCALE	1/4" = 1'-0"
DATE	10/26/04 - REV. 1
DWG. NO.	61

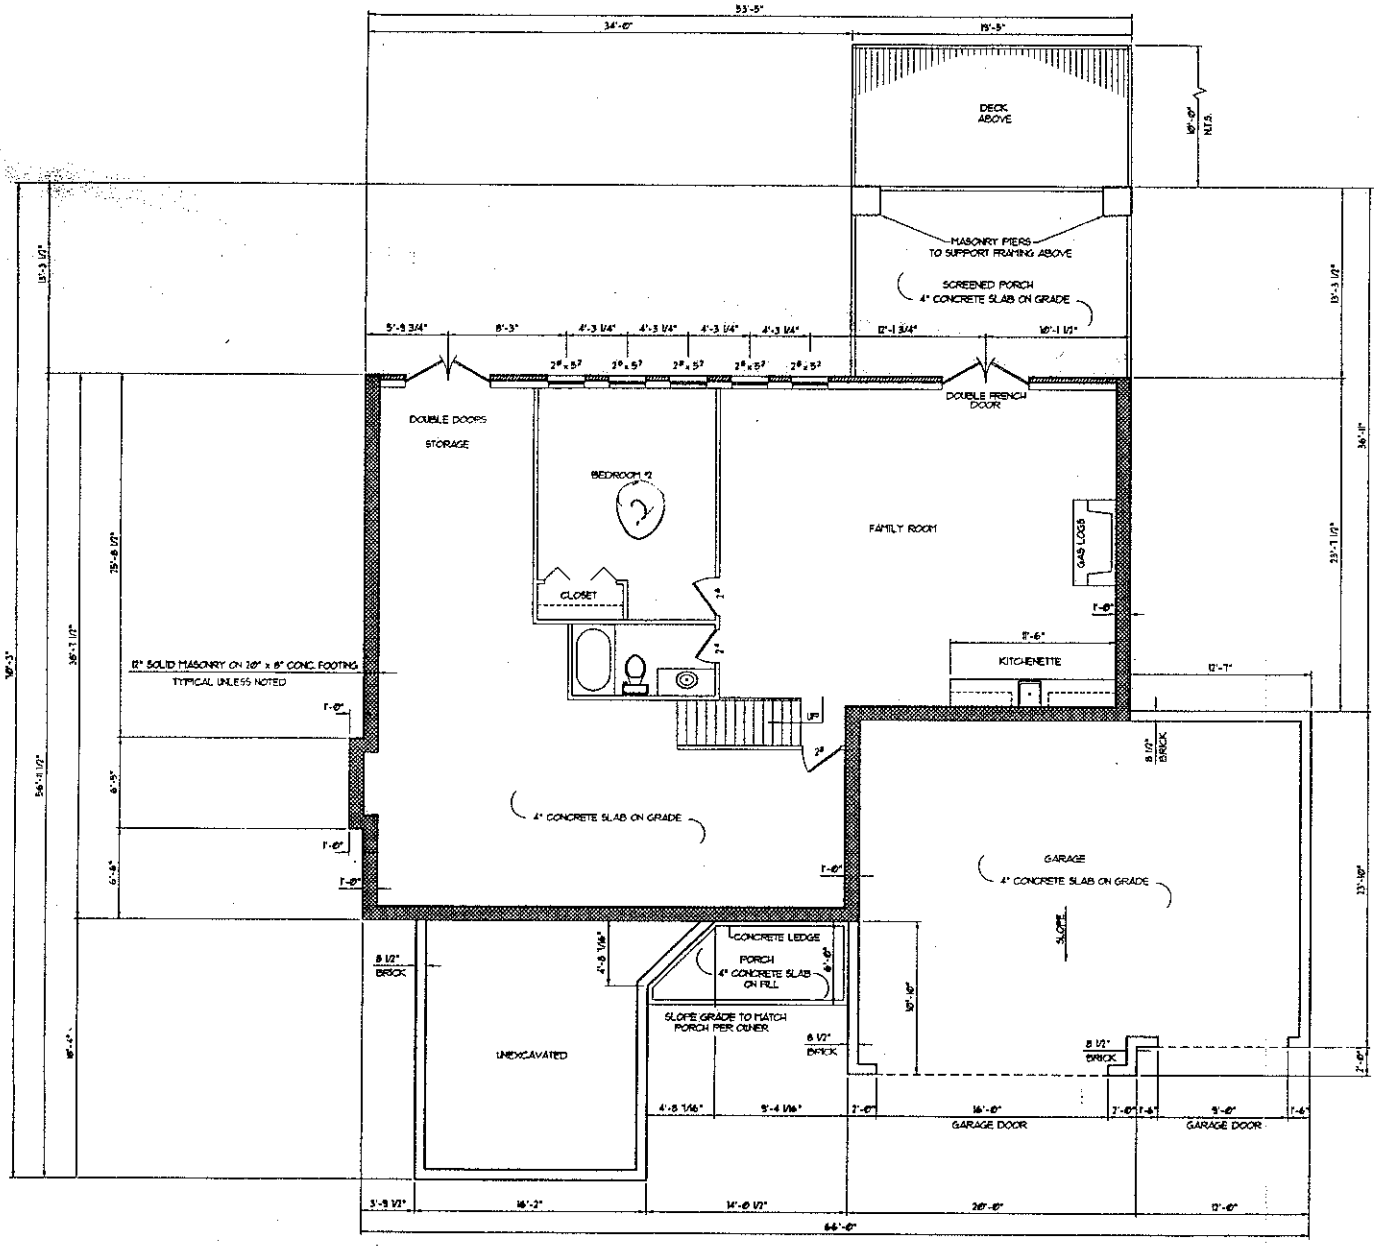

BASEMENT & FOUNDATION PLAN

HEATED TOTAL SQ FOOTAGE = 1,092 SQ/FT
UNHEATED TOTAL SQ FOOTAGE = 113 SQ/FT

JOB	DAVID & LOUISE GALE HOUSE
LOCATION	NORTH CAROLINA
SHT.	FOUNDATION PLAN

DRAWN BY: KAREN HERRARD

APPROVED 3 BED ROOM PLAN

Acknowledgement Of
Plans Submittal ONLY!

Date 11-22-04

Date 11-23-04