
© COPYRIGHT - ALL RIGHTS RESERVED
NOTE: VIOLATORS OF THE COPYRIGHT WILL BE PROSECUTED TO THE FULLEST EXTENT OF THE LAW
TO REPORT COPYRIGHT VIOLATIONS CALL (770)532-1128
THE USE OF THIS PLAN BY ANYONE OTHER THAN AN AGENT OF "AMERICA'S HOME PLACE, INC." IS IN VIOLATION OF THE FEDERAL COPYRIGHT VIOLATION ACT. $100 REWARD FOR RECOGNIZING AN ACTUAL COPYRIGHT INFRINGEMENT.

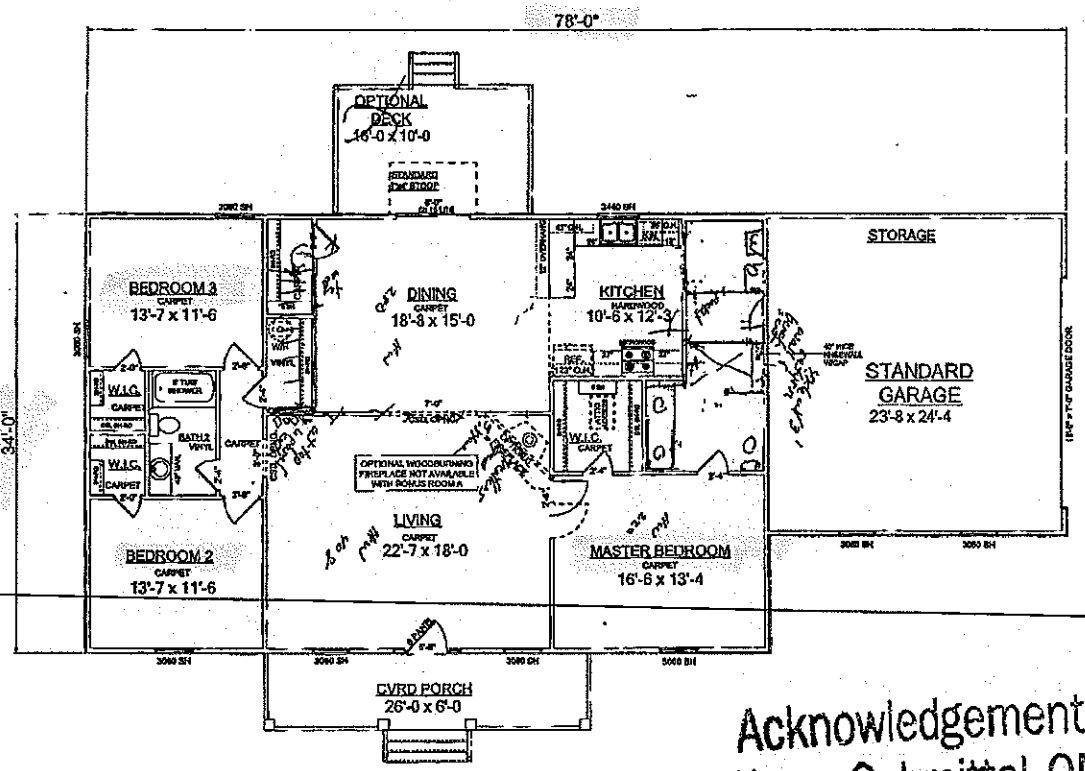

Acknowledgement
Plans Submittal ONLY!
Date 4/16/16
Date 5/31/16

FORMATTED FOR 11 x 17 PAPER

2 X 4 EXTERIOR WALLS UNLESS OTHERWISE NOTED

SHEET NO. 3 OF 4

FIRST FLOOR PLAN
SCALE: 1/8"=1'-0"

DRAWN BY:

DATE: 12/31/15 AM

JOB #

AREAS: FIRST FLOOR 1504 SQ.FT.
FRONT PORCH 126 S.F.
GARAGE 560 S.F.
ROYAL UNDER ROOF 282 S.F.
TOTAL UNDER ROOF 1686 S.F.
OPTIONAL DECK 160 S.F.

THE HARTFORD - A
FOR CUSTOMER NAME
STREET ADDRESS
CITY, ST 00000

PROPERTY OF: AMERICA'S HOME PLACE, INC.
© COPYRIGHT 2006

PRINT DATE: December 31, 2012