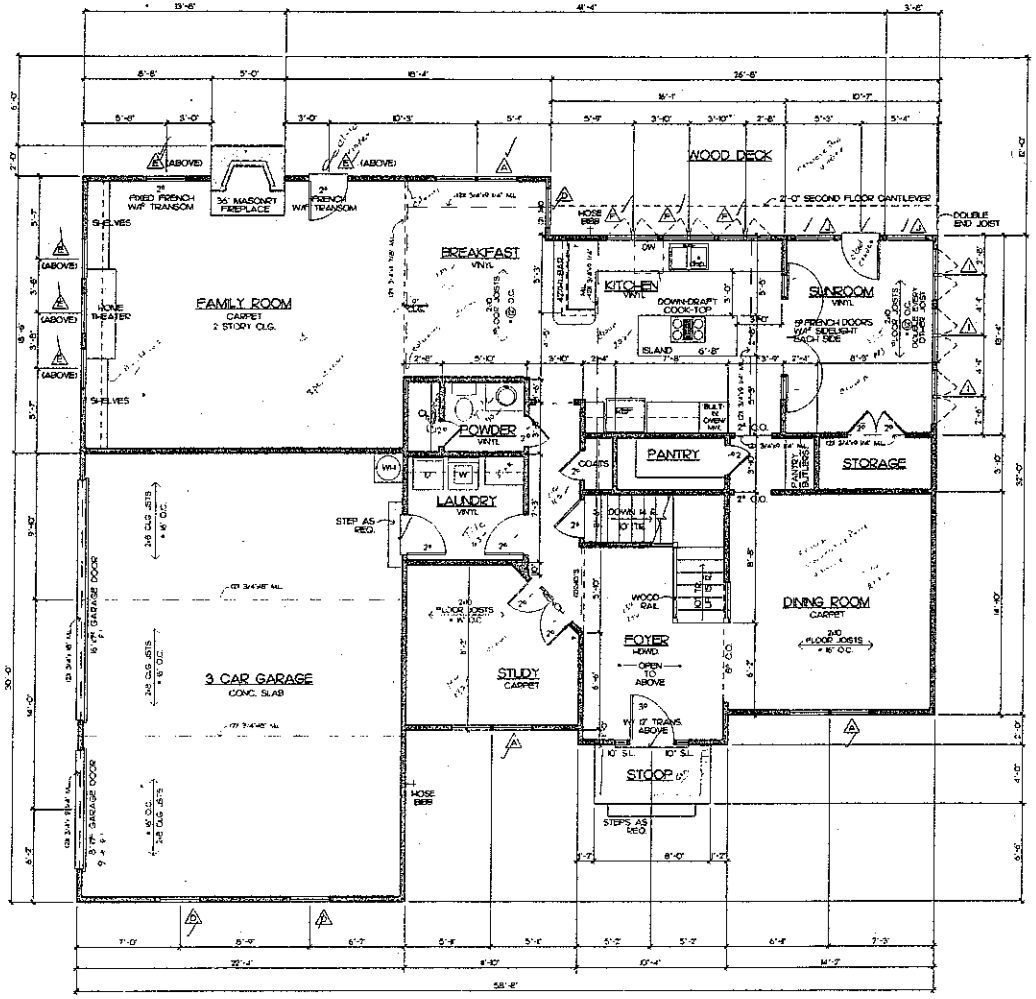


FIRST FLOOR PLAN

9'-0" CEILING HEIGHT (UNLESS OTHERWISE NOTED) SCALE: 1/4" = 1'-0"

WINDOW SCHEDULE	
A	(2) 2'-6" D.H.
B	2'-6" D.H.
C	4'-6" FIXED
D	2'-6" D.H.
E	2'-6" FIXED W/ARCH
F	3'-4" DBL. CSMT
G	(2) 2'-5" D.H.
H	6'-3" FIXED W/ CIRCLE TOP
I	3'-6" DBL. CSMT
J	2'-6" CSMT
K	3'-5" D.H.
L	4'-3" FIXED

SQUARE FOOTAGE SUMMARY	
FIRST FLOOR =	1,964 s.f.
SECOND FLOOR =	1,146 s.f.
TOTAL =	2,810 s.f.
BASEMENT = (UNFINISHED)	1,665 s.f.
GARAGE =	664 s.f.
STOOP =	32 s.f.
DECK =	423 s.f.

Acknowledgement of Plans Submittal Only!

Date

Date

Drafting & Design

Greenville, N.C.
(919) 542-1665

COPYRIGHT STATEMENT

DRAFTING & DESIGN, Inc. and architectural works is part of a action related to documents by the commissioning for use drawing and have no copyright with party. All materials used in this drawing are considered to have asserted by its consultants, copyright, and as required by consultant/engineer has obtained from any engineering consultant owned or provided by DRAFTING & DES

NORTH CAROLINA PROFESSIONAL SEAL 13987 ENGINEER CHARLES R. STEPHENS

Project: CUSTOM PLAN FOR: -THE COMBS FAMILY-

Scale: 1/4"

Issued By: L. PANNELL


Date: 06-10-96

REV:

Site:

HPCOMBS.DWG

Sheet: 3

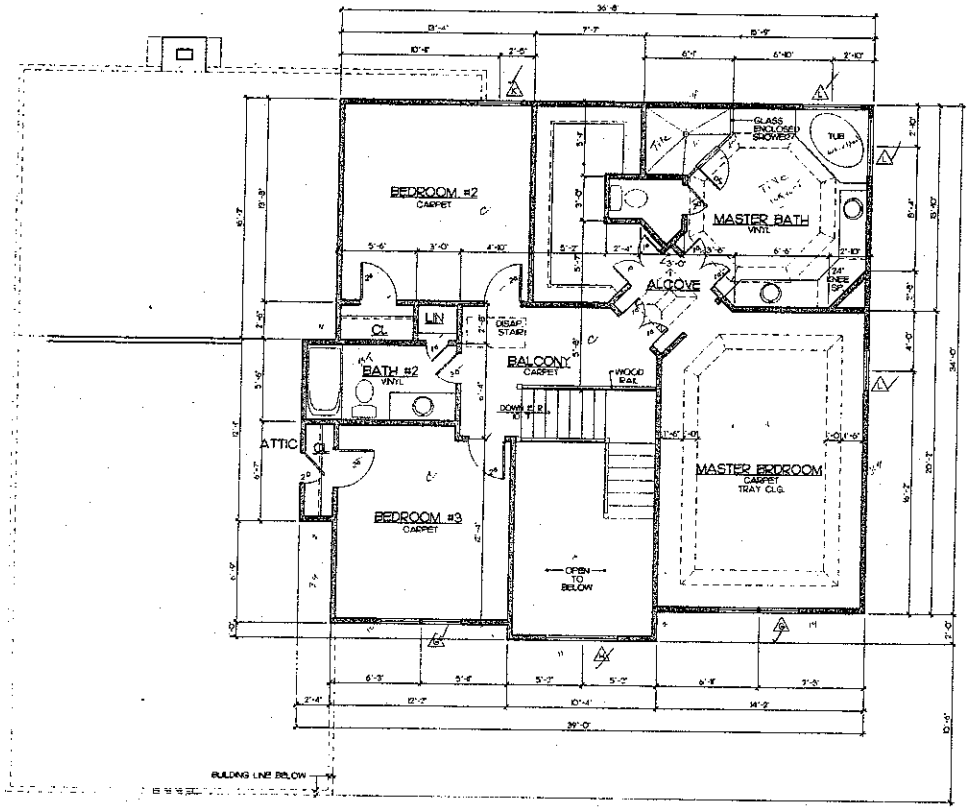

SECOND FLOOR PLAN

9'-0" CEILING HEIGHT (UNLESS OTHERWISE NOTED) SCALE: 1/4" = 1'-0"

WINDOW SCHEDULE
(2) 2'-6" D.H.
2'-6" D.H.
4'-6" FIXED
2'-6" D.H.
2'-6" FIXED W/ARCH.
3'-4" DBL. CSMT.
(2) 2'-5" D.H.
6'-7" FIXED W/ CIRCLE TOP
3'-4" DBL. CSMT.
3'-0" CSMT.
3'-0" D.H.
4'-0" FIXED

Drafting Design

Charlotte, N
704-542-86

COPYRIGHT STATEMENT
DRAFTING & DESIGN, P.A., and
exclusively, his/her or part of
which relating to plan/elevation
to the owner/contractor for pre
drawing, has been or appropriate
party. All expenses used to pro
drawing are considered to have
assigned by the owner/contract
Drafting/D, and are reserved by
owner/contractor has obtained
Acts any engineering capacity (seal
or unknown by DRAFTING & DES

NORTH CAROLINA PROFESSIONAL SEAL 0987 ENGINEER CHARLES R. STAFFORD

CUSTOM PLAN FOR:
"THE COMBS FAMILY"

SECOND FLOOR PLAN

Drawn By: L. PANNELL
Date: 06-10-96
Rev.: 06-18-96
Size:

HPCOMB2F.DWG

Sheet 4