


Acknowledgement Of
Plans Submittal ONLY!
Date 5-18-06
Date 5/30/06


STUDER NEW ROCHELLE 0198
226

Heath Dept copy

Cory Cline 707-506-6499

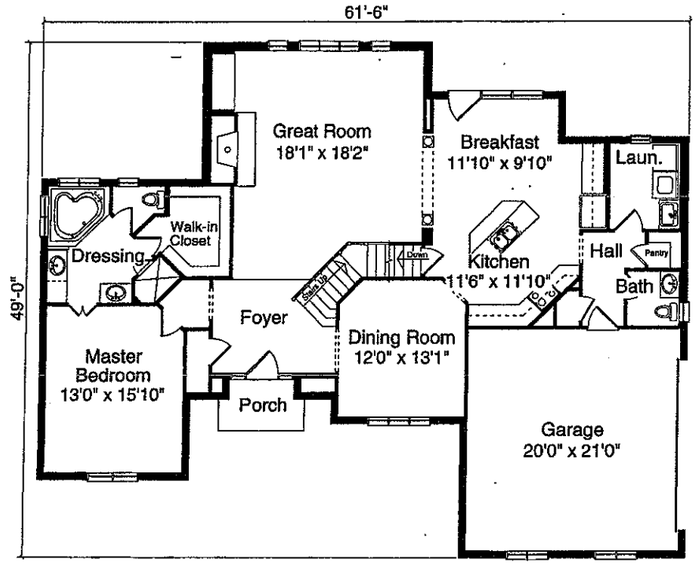

Reverse plan, driveway on left side

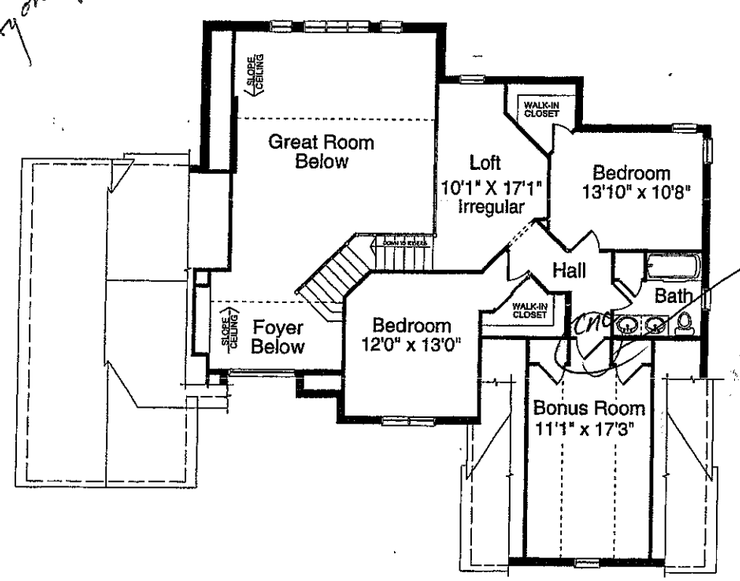

owner to eliminate doorway


STUDER RESIDENTIAL DESIGNS, INC.
4010 Alexandria Pike Cold Spring, KY 41076 (606)441-9460

The assistance of a local engineer, architect or building designer is usually necessary to comply with local codes and/or conditions.


DATE
REVISIONS
NO.
DATE
DRAWN BY:

SRD 226
The New Rochelle


Sheet
Prefix

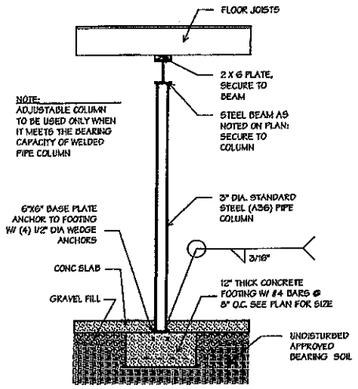


Beam & Column Detail
Scale 1/2" = 1'-0"

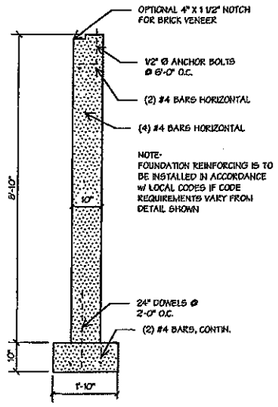


Foundation Reinforcing Detail
Scale 1/2" = 1'-0"

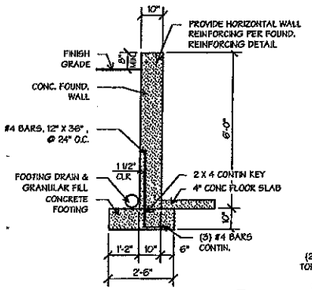


Section
Scale 3/8" = 1'-0" (C/2)

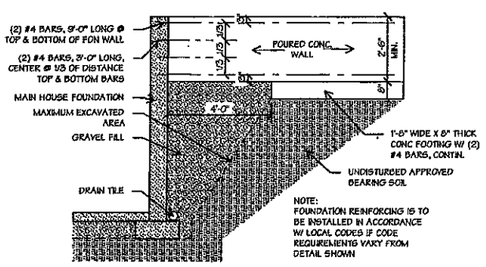

Grade Beam Detail
Scale 3/8" = 1'-0"

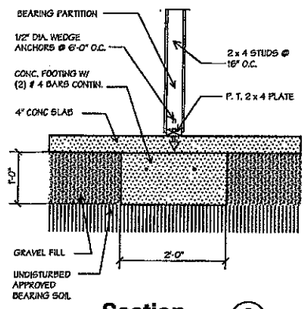


Section
Scale 3/4" = 1'-0" (B/2)

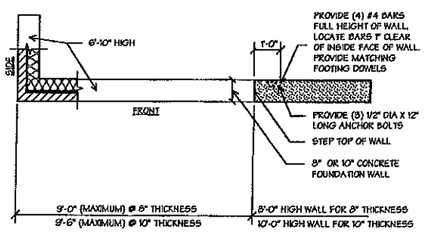

Front Foundation Wall Detail
Scale 3/8" = 1'-0"

1 Future Bedroom in basement level CMC

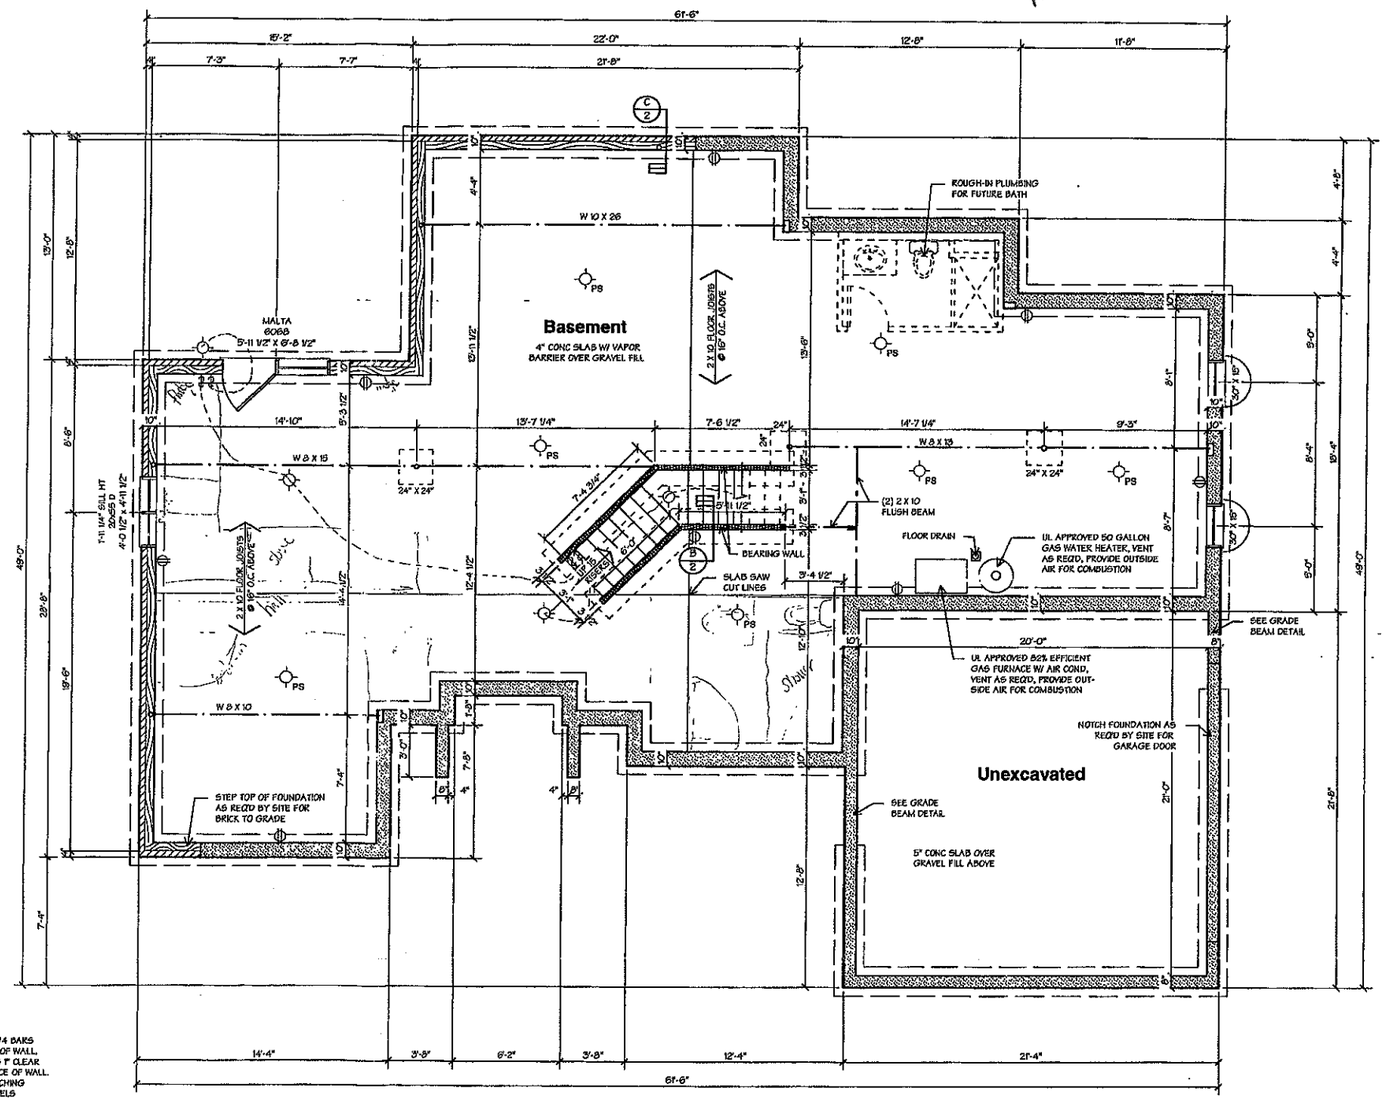

Foundation Plan
Scale 1/4" = 1'-0"

Note: Interior Partition Dimensions Are 3 1/2" Unless Otherwise Noted

Foundation Notes

1. SMOKE DETECTORS TO BE WIRED INTO HOUSE CURRENT W/ BATTERY BACK-UP, INTERCONNECT SO IF ONE SOUNDS, THEY ALL SOUND, TYP. @ EVERY FLOOR AND EACH BEDROOM

2. VENT BATH EXHAUST FANS TO OUTSIDE, TYPICAL

3. EXTERIOR DOOR R.O. HEIGHTS NOTED INCLUDE FOR 3/4" (ie) FILLER TO BE INSTALLED BELOW DOOR SILL, TO RAISE DOOR FOR ADDITIONAL CLEARANCE FROM FINISHED FLOOR

4. SET TOP OF WINDOW OPENINGS @ 6'-10 3/4" ABOVE FLOOR UNLESS NOTED OTHERWISE

The assistance of a local engineer, architect, or building designer is usually necessary to comply with local codes and/or conditions

The design of this home remains the property of Studer Residential Designs, Inc. and their agent. Any reproduction or construction of this home, or a derivative of same, without purchasing a plan from the above mentioned party or parties is a direct violation of copyright.

Studer Residential Designs, Inc.
4010 Alexandria Pike, Cold Spring, Kentucky 41076 (606) 441-9460

The assistance of a local engineer, architect or building designer is usually necessary to comply with local codes and/or conditions.

NO.	REVISIONS	DATE
	GENERAL REVISION	JAN, 1999

DRAWN BY: WCC
DATE: JULY 28, 1998

SRD 226
The New Rochelle

Sheet
2