

Acknowledgement Of
Plans Submittal ONLY

Date 27 Dec. 06


Date 27-Dec 06

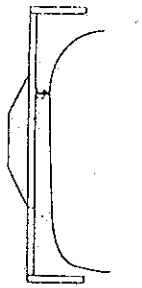


72"x53 Bay Window Option

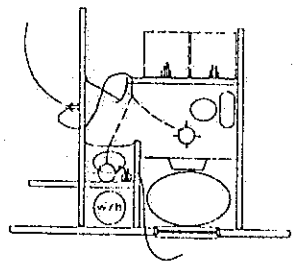


Garden Tub Option

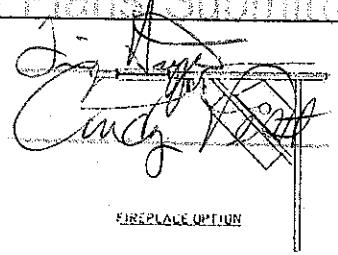


FIREPLACE OPTION

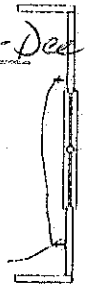


Double 30"x53 Windows

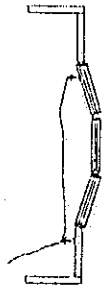

Walk-Out Bay Option

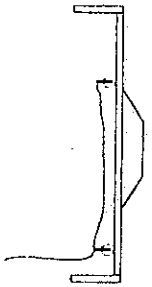

72"x53 Bay Window

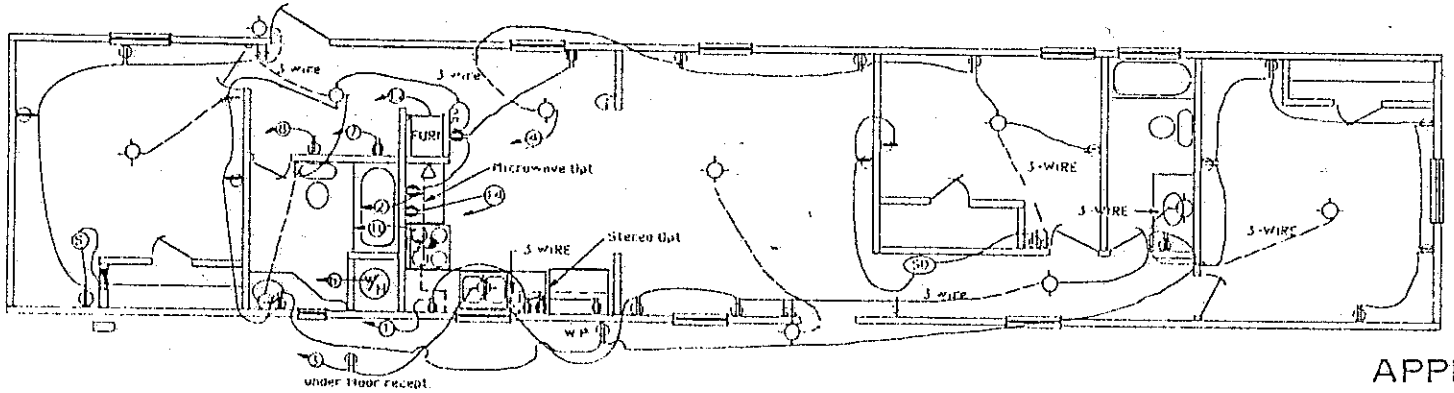

APPROVED BY

AUG 27 1987

INC.

FEDERAL MANUFACTURED HOME CONSTRUCTION AND SAFETY STANDARDS.

ELECTRICAL SCHEDULE

CIR NO	DESCRIPTION	BRK AMP	VOLTS	COPPER WIRE
1	PORTABLE APPLIANCES	20	115	12
2	PORTABLE APPLIANCES	20	115	12
3	GENERAL LIGHTING	15	115	14
4	GENERAL LIGHTING	15	115	14
5	GENERAL LIGHTING GFI RECEPT	15	115	14
6	ELECTRIC WATER HEATER	20	230	12
7	LAUNDRY RECEPT WASHER	20	115	12
8	CLOTHES DRYER	30	230	10
9	DISHWASHER OPTIONAL	15	115	14
10	ELECTRICAL RS RANGE	40	230	8
11	FURNACE GAS OPTIONAL	15	115	14
12	ELECTRIC FURNACE			
	A CIRCUIT FURNACE	20	120	12
	B CIRCUIT FURNACE	60/30	230	6/10
	C CIRCUIT FURNACE	60	230	6
13	PORTABLE APPLIANCES	20	115	12

SYMBOL SCHEDULE

- 15 AMP RECEPTACLE CIRCUIT
- 20 AMP RECEPTACLE CIRCUIT
- G.F.I. RECEPTACLE
- 230 VOLT RECEPTACLE
- SWITCH
- CEILING LIGHT
- WALL LIGHT
- LIGHT FOR COMBINATION
- FAN
- SPACE HEATER
- THERMOSTAT
- WALL VENT FAN
- DATA DISTRIBUTION PANEL BOARD
- FLOURESCENT LIGHT

LEGEND

- Entrance Bridge Located on Right Side of Electrical Entrance Power Panel
- Pre-wire Outlet

12-1-86	Revised after prelim type	R.H.
12-24-86	Revised per plant changes	R.H.
2-27-87	Revised plan and added options	R.H.
4-10-87	Revised after prelim type	R.H.
6-20-87	Add W.P. to outlet at exterior	R.H.
7-13-87	Revised per plant changes	R.H.
7-22-87	Omitted fan on B.T. opt. and added light	R.H.

SERIES	DESCRIPTION	
SPECIAL EDITION	14x76-CX-3-28 ELECTRICAL SCHEMATIC	MODEL NO 058
NAME	DRAWN BY H. IGO	CHECKED BY [illegible]
		DATE 10-28-86

Homes By Oakwood

A Subsidiary of Oakwood Homes Corp.

6 OF 6