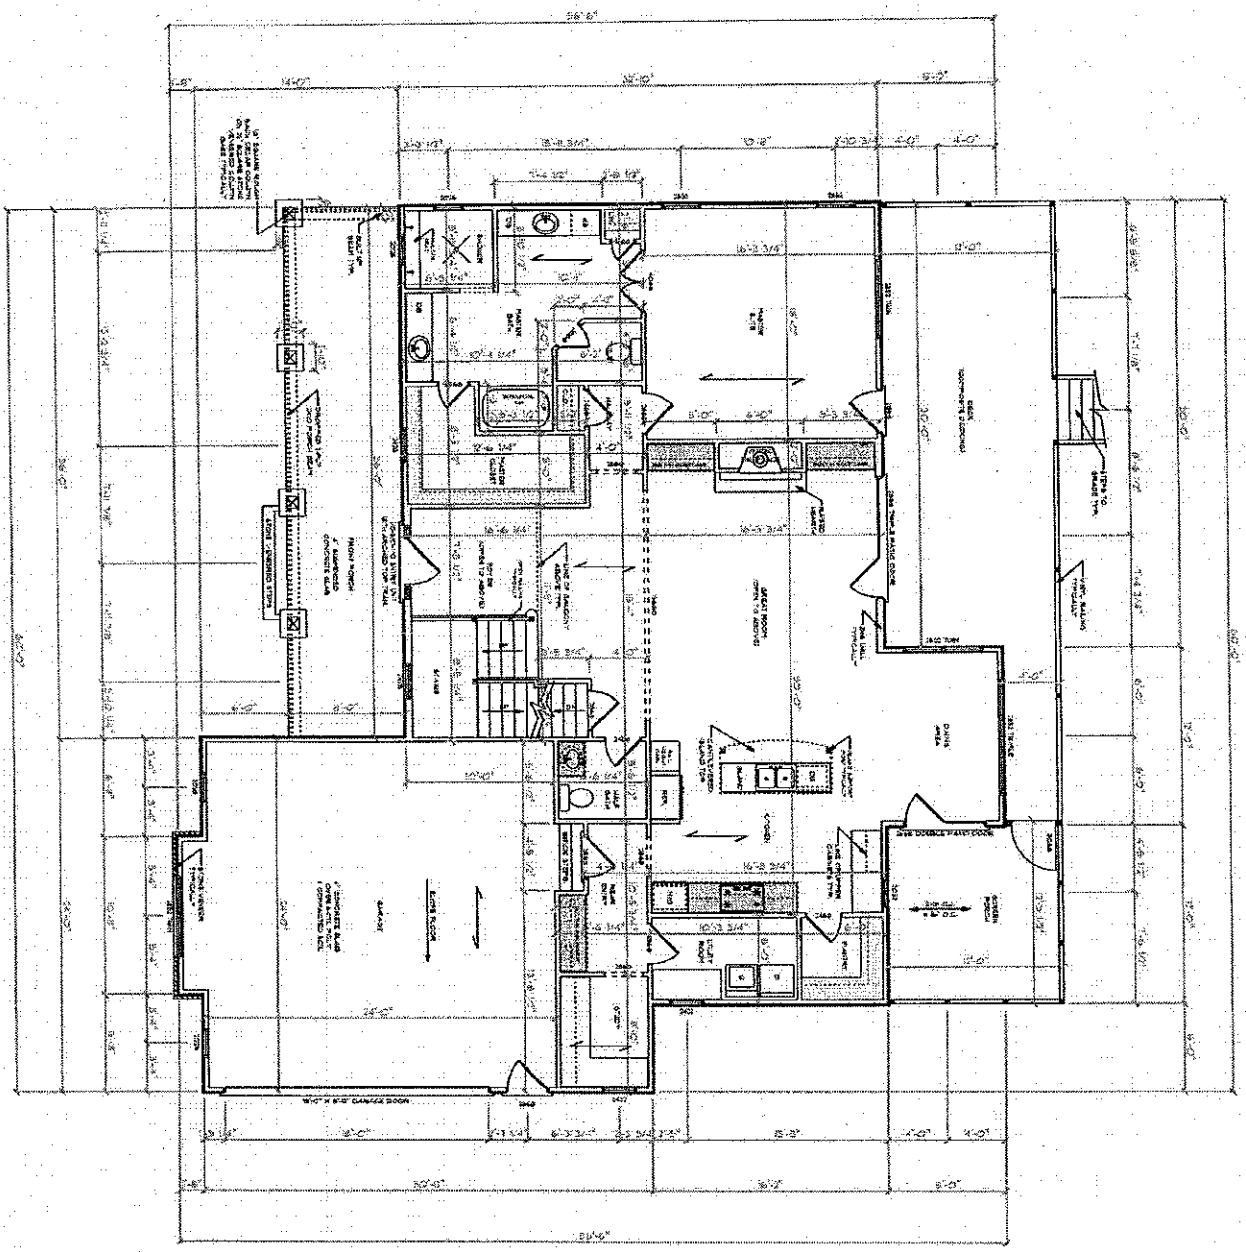


SEE SECOND FLOOR FRAMING PLAN FOR SECOND FLOOR LIGHT & HEAT LAYOUT PLAN

SCALE: 1/4" = 1'-0"

SOFTPLAN

A.2


A RESIDENCE FOR:

CHRIS & DENELLE HALL

FIRST FLOOR PLAN

ARCHITREX

DAVID L. TREADER, JR.
PRESIDENT

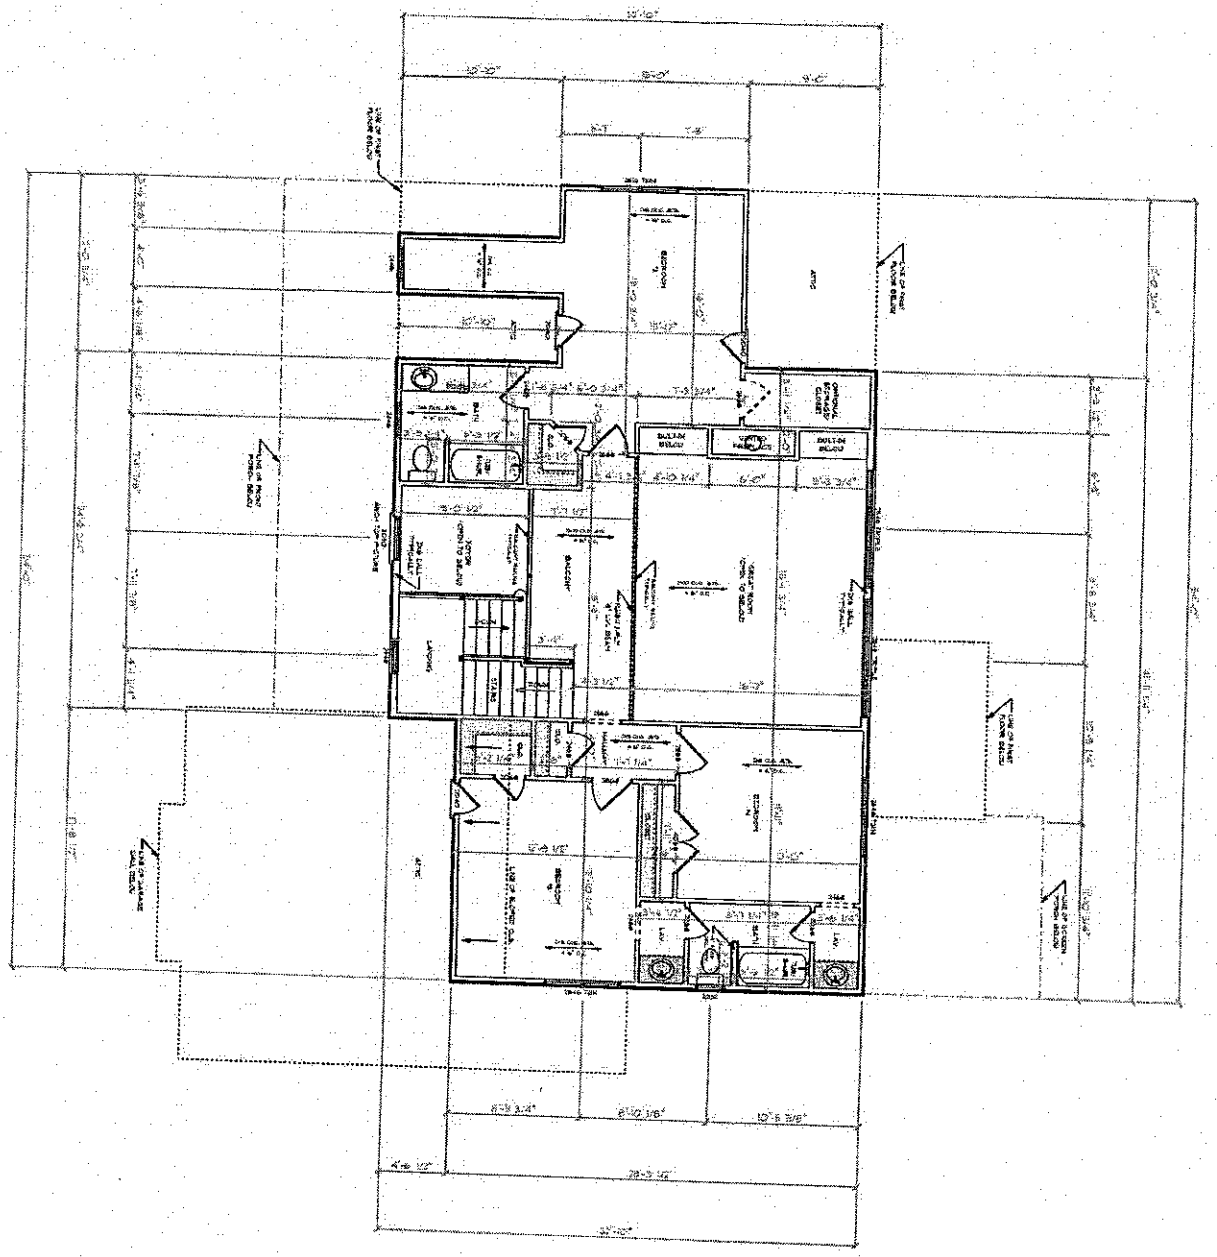

SCALE: 1/4" = 1'-0"

SOFFIT PLAN

A RESIDENCE FOR:

CHRIS & DENELLE HALL

SECOND FLOOR PLAN

A-3

DRAWN BY: DAVID L.
REVISIONS: NONE
DATE DRAWN: 05/08/2013

ARCHITREX

DAVID L. TREXLER, JR.
PRESIDENT