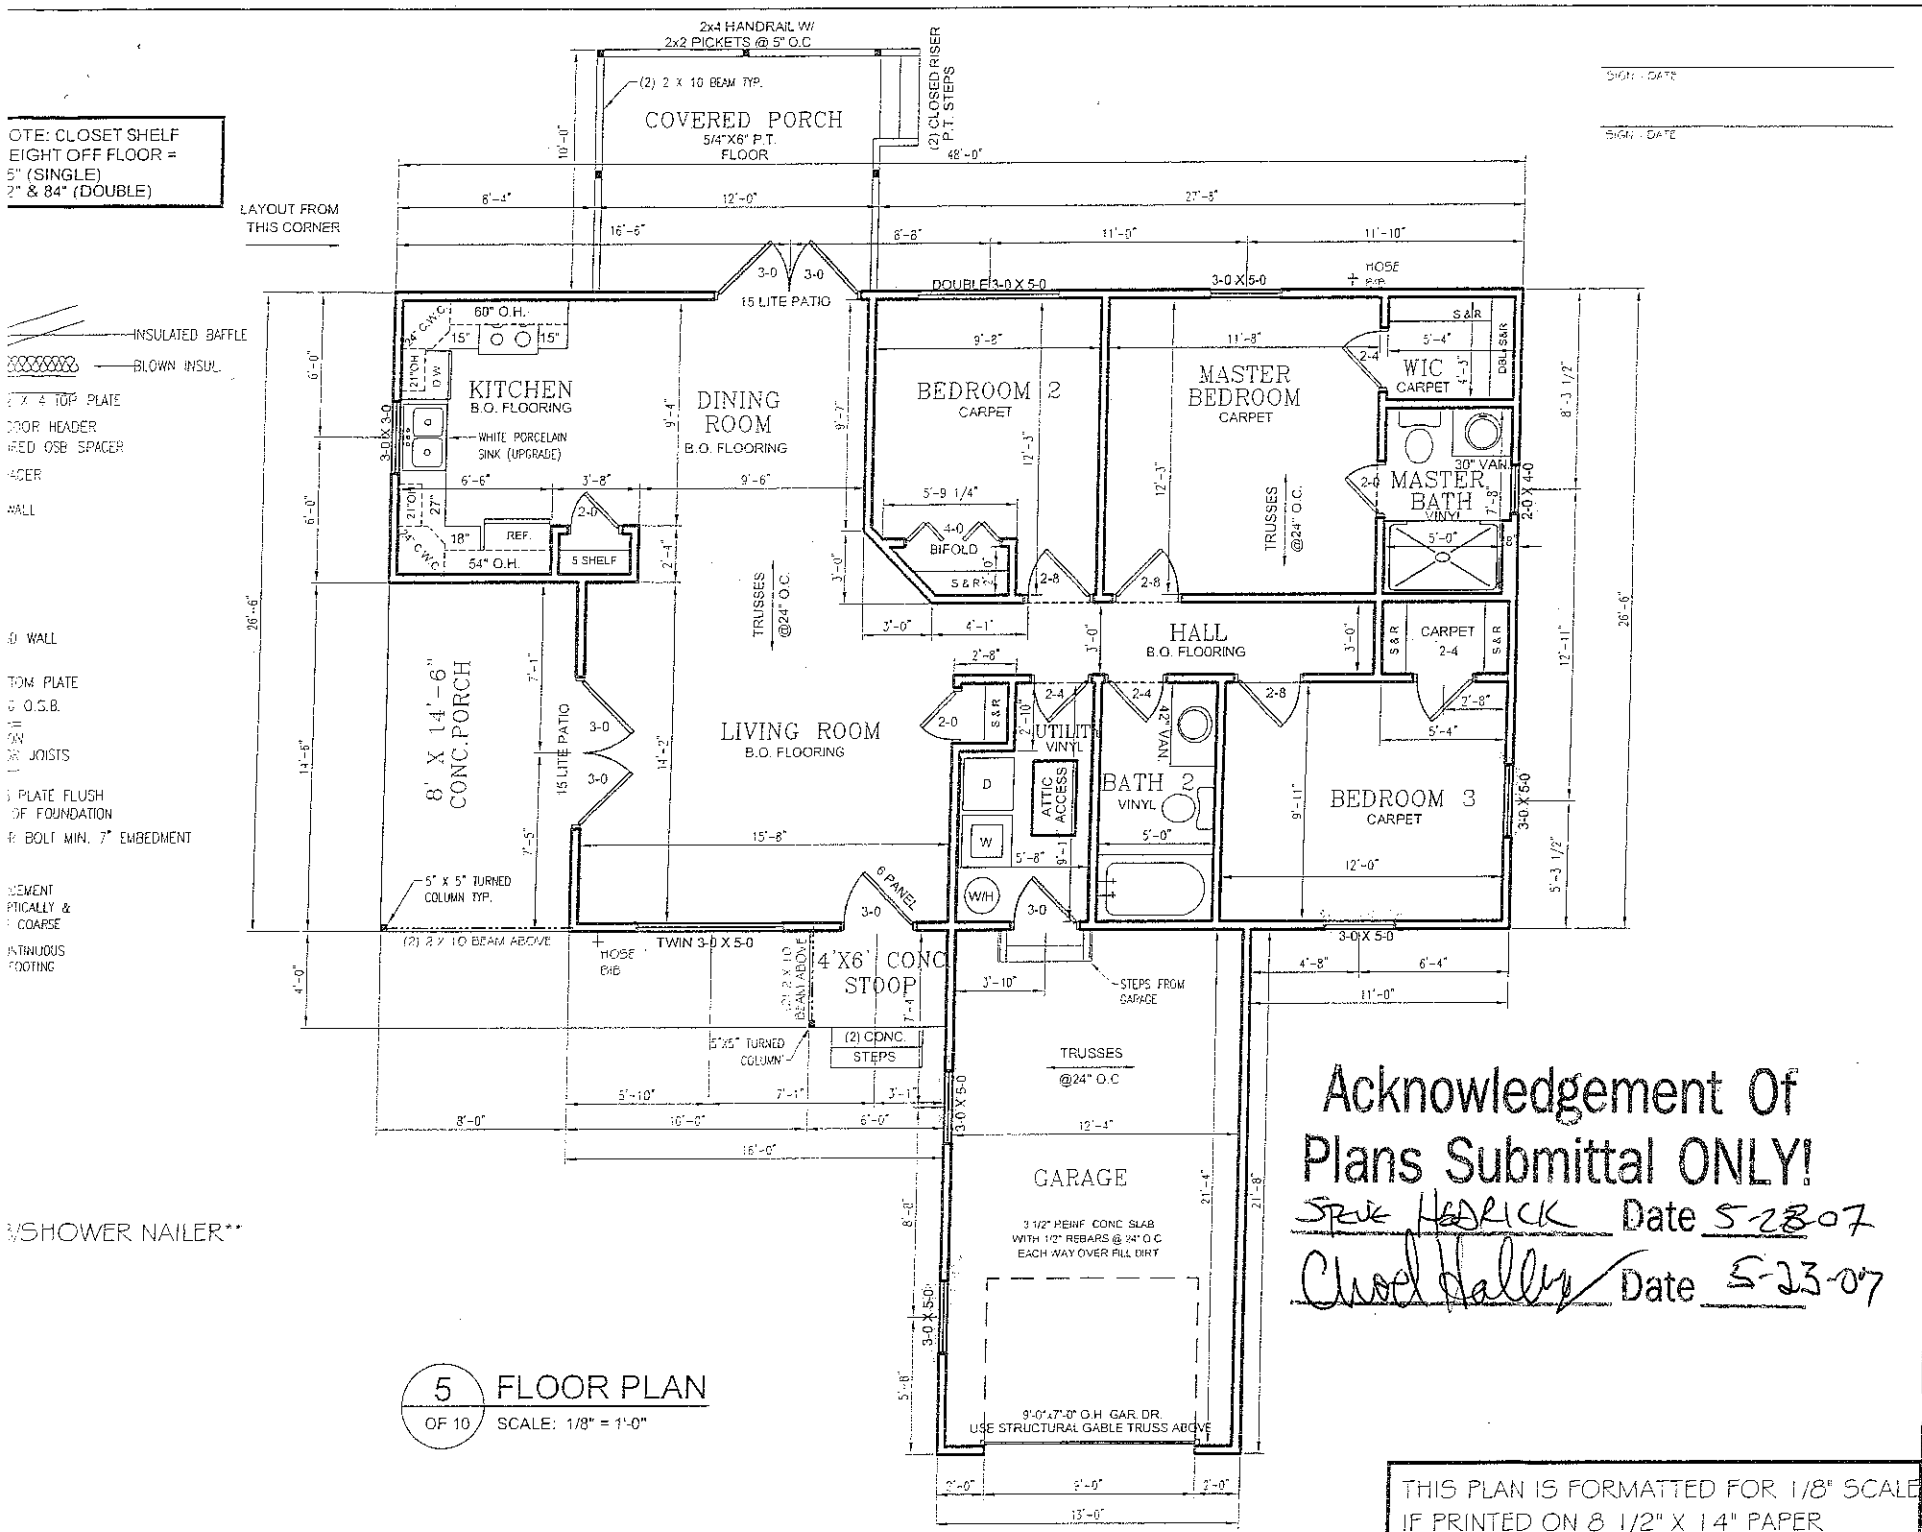


OTE: CLOSET SHELF EIGHT OFF FLOOR = 5" (SINGLE) 2" & 84" (DOUBLE)

INSULATED BAFFLE
BLOWN INSUL.
X 4 TOP PLATE
OOR HEADER
RED OSB SPACER
ACER
WALL

0 WALL
TOM PLATE
O.S.B.
JOISTS
PLATE FLUSH
OF FOUNDATION
BOLT MIN. 7" EMBEDMENT

EMENT
PTICALLY &
COARSE
NTINUOUS
OOTING

W/SHOWER NAILER**

SIGN / DATE

SIGN / DATE

Acknowledgement Of Plans Submittal ONLY!

Steve Hedrick Date 5-23-07

Chad Hally Date 5-23-07

5 OF 10 — FLOOR PLAN
SCALE: 1/8" = 1'-0"

THIS PLAN IS FORMATTED FOR 1/8" SCALE IF PRINTED ON 8 1/2" X 14" PAPER

PROPERTY OF AMERICA'S HOME PLACE INC.
© COPYRIGHT 1993
ALL RIGHTS RESERVED
NOTE: VIOLATORS OF COPYRIGHT WILL BE PROSECUTED TO THE FULLEST EXTENT OF THE LAW. USE OF THIS PLAN BY ANYONE OTHER THAN AN AGENT OF "AMERICA'S HOME PLACE" IS IN THE VIOLATION OF THE COPYRIGHT LAWS. TO REPORT COPYRIGHT VIOLATIONS CALL (800) 521-6797 OR (800) 998-1116. THIS DRAWING IS NOT TO BE REPRODUCED IN ANY FORM WHATSOEVER.

AREAS
HEATED:
GARAGE:
FRONT PORCH:
REAR PORCH

THE ROPER B HOME PLAN FOR
CARITA SHERRILL
1197 PEACH ROAD STATESVILLE, NC

DRAWN BY: JUSTIN ROPER
SOLD BY: BETCH WINGO
PRELIM DATE 4-25-07
FINAL DATE 5-3-07
REVISED

SHEET NO. 5 OF 10