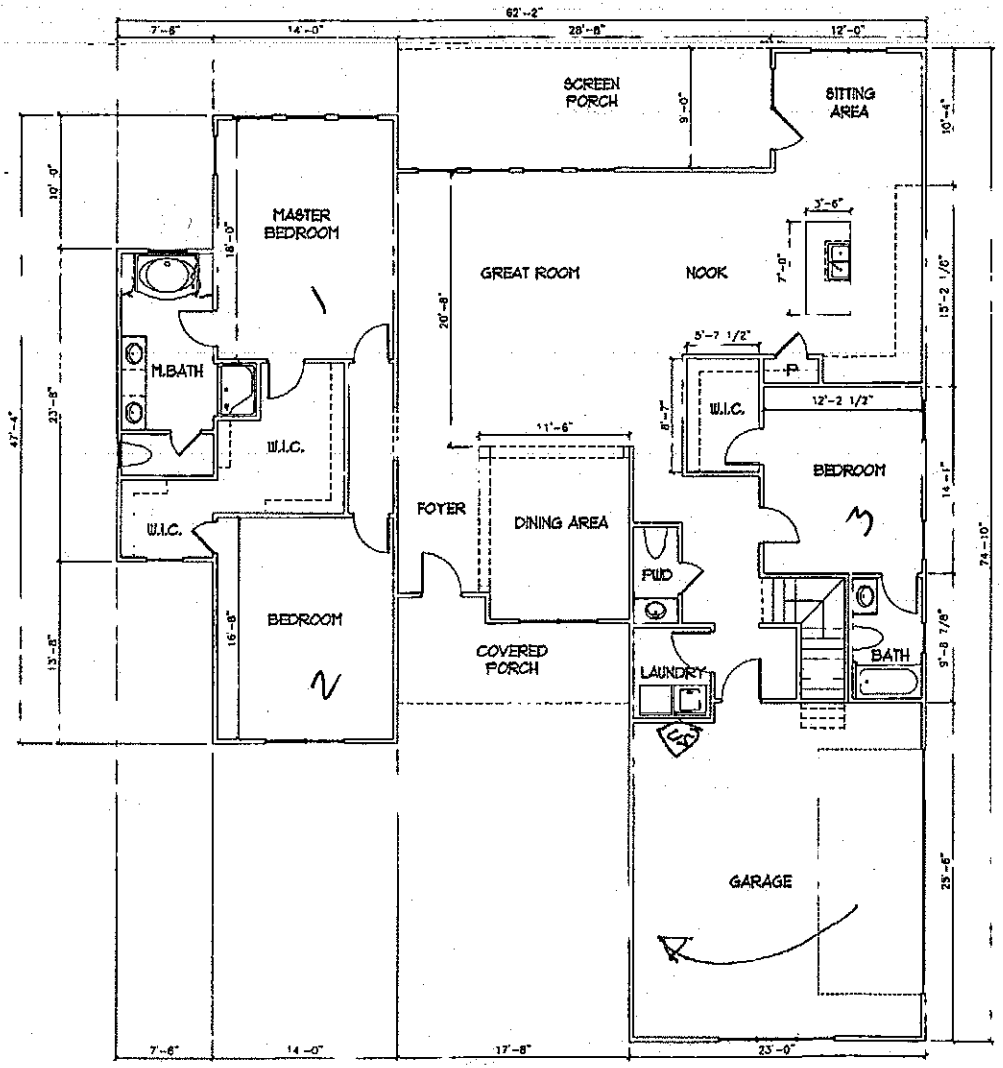


PRELIMINARY
PRELIMINARY INFORMATION ONLY
NOT FOR CONSTRUCTION

1270 Northside Drive
Statesville, NC
(704) 872-1591

THIS DRAWING IS NOT TO BE REPRODUCED OR USED TO CONTRACT ANY BUILDING WITHOUT WRITTEN AUTHORIZATION AND SHALL REMAIN THE PROPERTY OF DONALD HOME INCORPORATED. ALL RIGHTS RESERVED
© COPYRIGHT 2016

STEWART RESIDENCE
Statesville, NC
Road
FIRST FLOOR PLAN

SQUARE FOOTAGE	
UNDER ROOF	2479 S.F.
LIVING ROOM	780/1627 S.F.
GARAGE	576 S.F.
CROSSOVER PORCH	256 S.F.
FRONT PORCH	119 S.F.
TOTAL HEATED - 2306 SF	

DRAWN BY:
CJ
DESIGN NO:
2
SCALE:
1/8" = 1'-0"
BASE PLAN:
CUSTOM
REVISION:
MANAGER
KENT JACKSON
DATE DRAWN:
5/24/16

B2.1