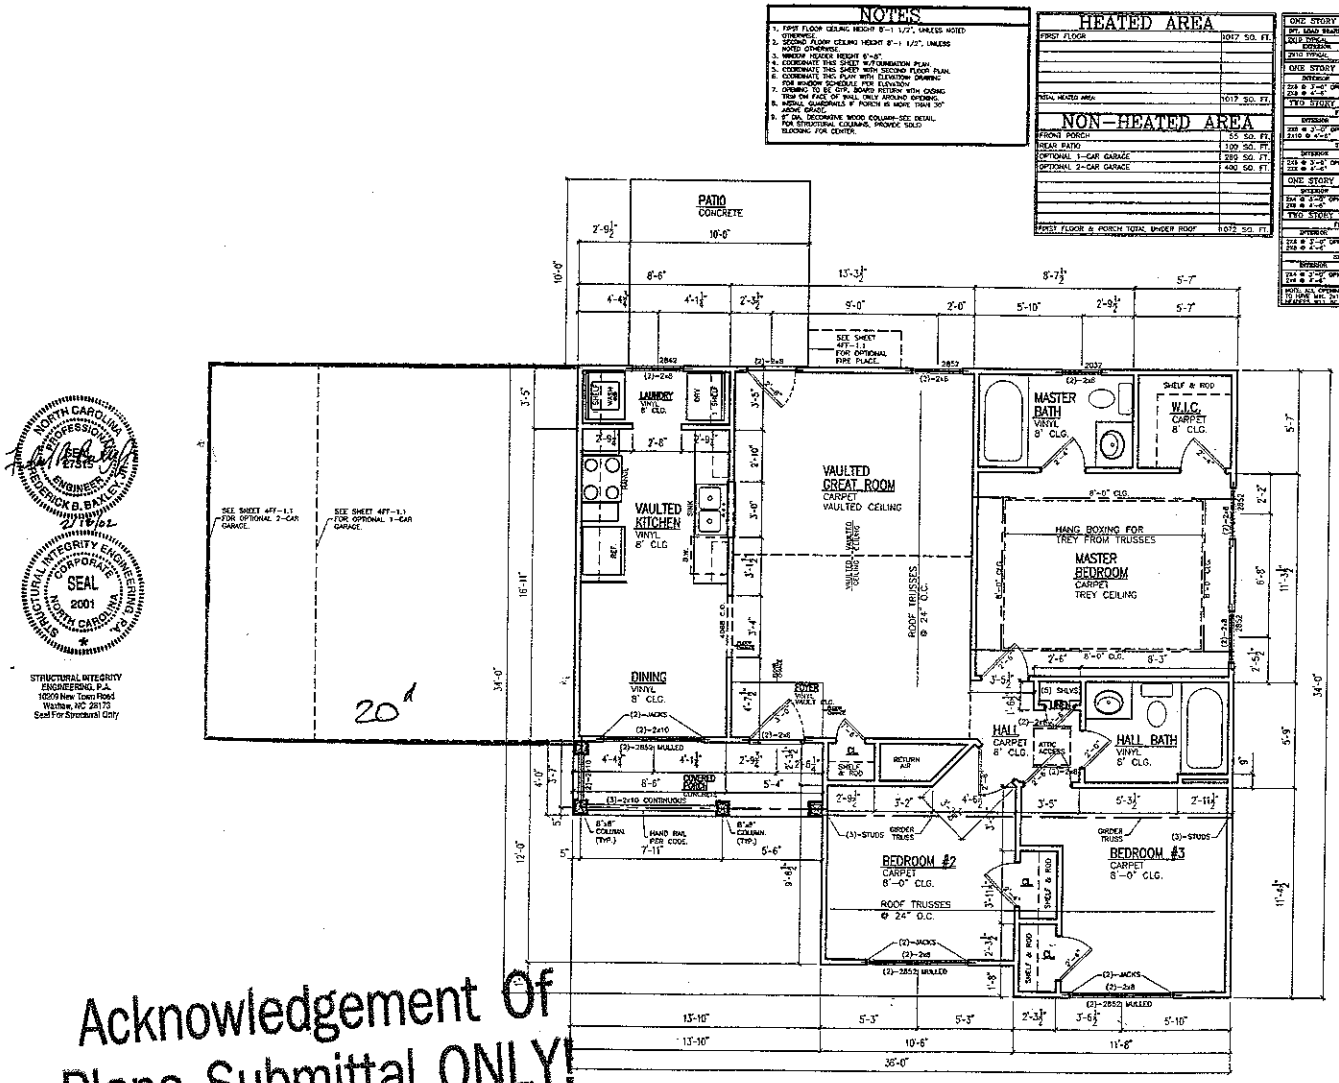


STANDARD NO GARAGE
FIRST FLOOR PLAN
1/4"=1'-0"

STRUCTURAL INTEGRITY ENGINEERING, P.A.
10309 New Town Road
Waxhaw, NC 28173
Seal For Structural Only

Acknowledgement Of
Plans Submittal ONLY!
Steve Hedrick Date 4-23-04
Chuck Yarnell Date 4/23/04

Premier Developers, Inc.
Land Developers & General Contractor
452 Main Street, Suite 130, Davidson, NC 28036
Offices: (704) 892-7788 Fax: (704) 892-7760

Rev. Date: By:

The Barringer
Standard No Garage
w/ 1&2-Car Options
8'-0" Ceiling Height

Drawn By: TES
File Name: PD-Barringer
Date: 02-01-02
© Copyright 2002
Sheet Number 4FF 1.0