
Permit # 138431

PIN # 4713634285

THIS PROPERTY MAY BE SUBJECT TO RECORDED OR UNRECORDED RIGHTS OF WAYS OR EASEMENTS NOT OBSERVED.

THIS PROPERTY DOES NOT LIE IN A SPECIAL FLOOD HAZARD AREA AS DETERMINED BY THE THE FEDERAL EMERGENCY MANAGEMENT AGENCY.

NOTE: OWNER TO VERIFY ALL SETBACKS & ZONING REGULATIONS PRIOR TO ANY PLANNING OR CONSTRUCTION.

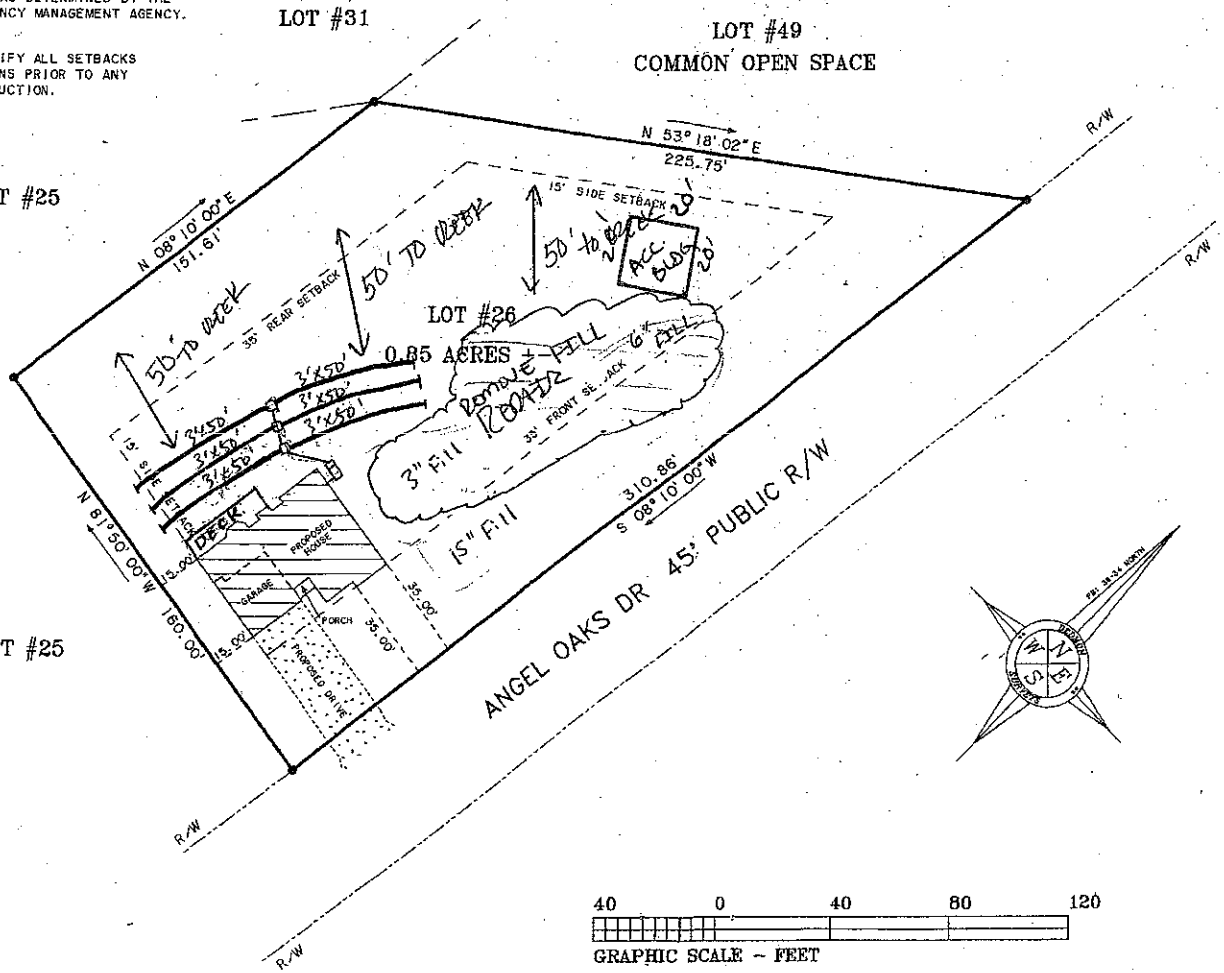

DEDMON SURVEYS

SITE PLAN
FOR

PREMIER DEVELOPERS, INC.

BEING ALL OF LOT #26 OF ANGEL OAKS SUBDIVISION

SEPTEMBER 29, 2006	DB: 1039	PG: 1721
SCALE: 1" = 40'	DB:	PG:
	PB: 36	PG: 34

SHILOH TOWNSHIP
IREDELL COUNTY, NORTH CAROLINA

RONNIE DEDMON SURVEYORS - P.A.

RONNIE DEDMON, PLS #1222
CHUCK POOVEY, PLS #3762
ROBERT DEDMON, PLS #3899
PHILLIP HARRIS, PLS #4164
4837 NC HIGHWAY #16 NORTH
P.O. BOX 494 - DENVER, N.C. 28037
PHONE: (704)-483-4908
FAX: (704)-483-2170

NORTH CAROLINA PROFESSIONAL SEAL L-4164 LAND SURVEYOR PHILLIP A. HARRIS


11-06

"THIS MAP IS A DRAFTED SITE PLAN ONLY. NO FIELD WORK HAS BEEN CONDUCTED AS OF THE DATE OF THIS PLAN."

Phillip A. Harris — PROFESSIONAL LAND SURVEYOR — L-4164 LICENSE NO.

SURV. BY:	DRAWN BY: PHIL	JOB: 01A026

VICINITY MAP NOT TO SCALE

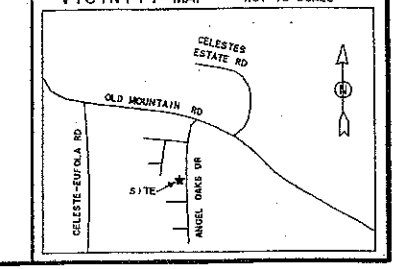

Location of the proposed ACCESSORY BUILDING **addition does not appear to impact the existing on-site septic system.**NOTE:**

R. STEVE HENDRICK

Date: MARCH 7, 2013

ICHD-Environmental Health Division

M - 107 11