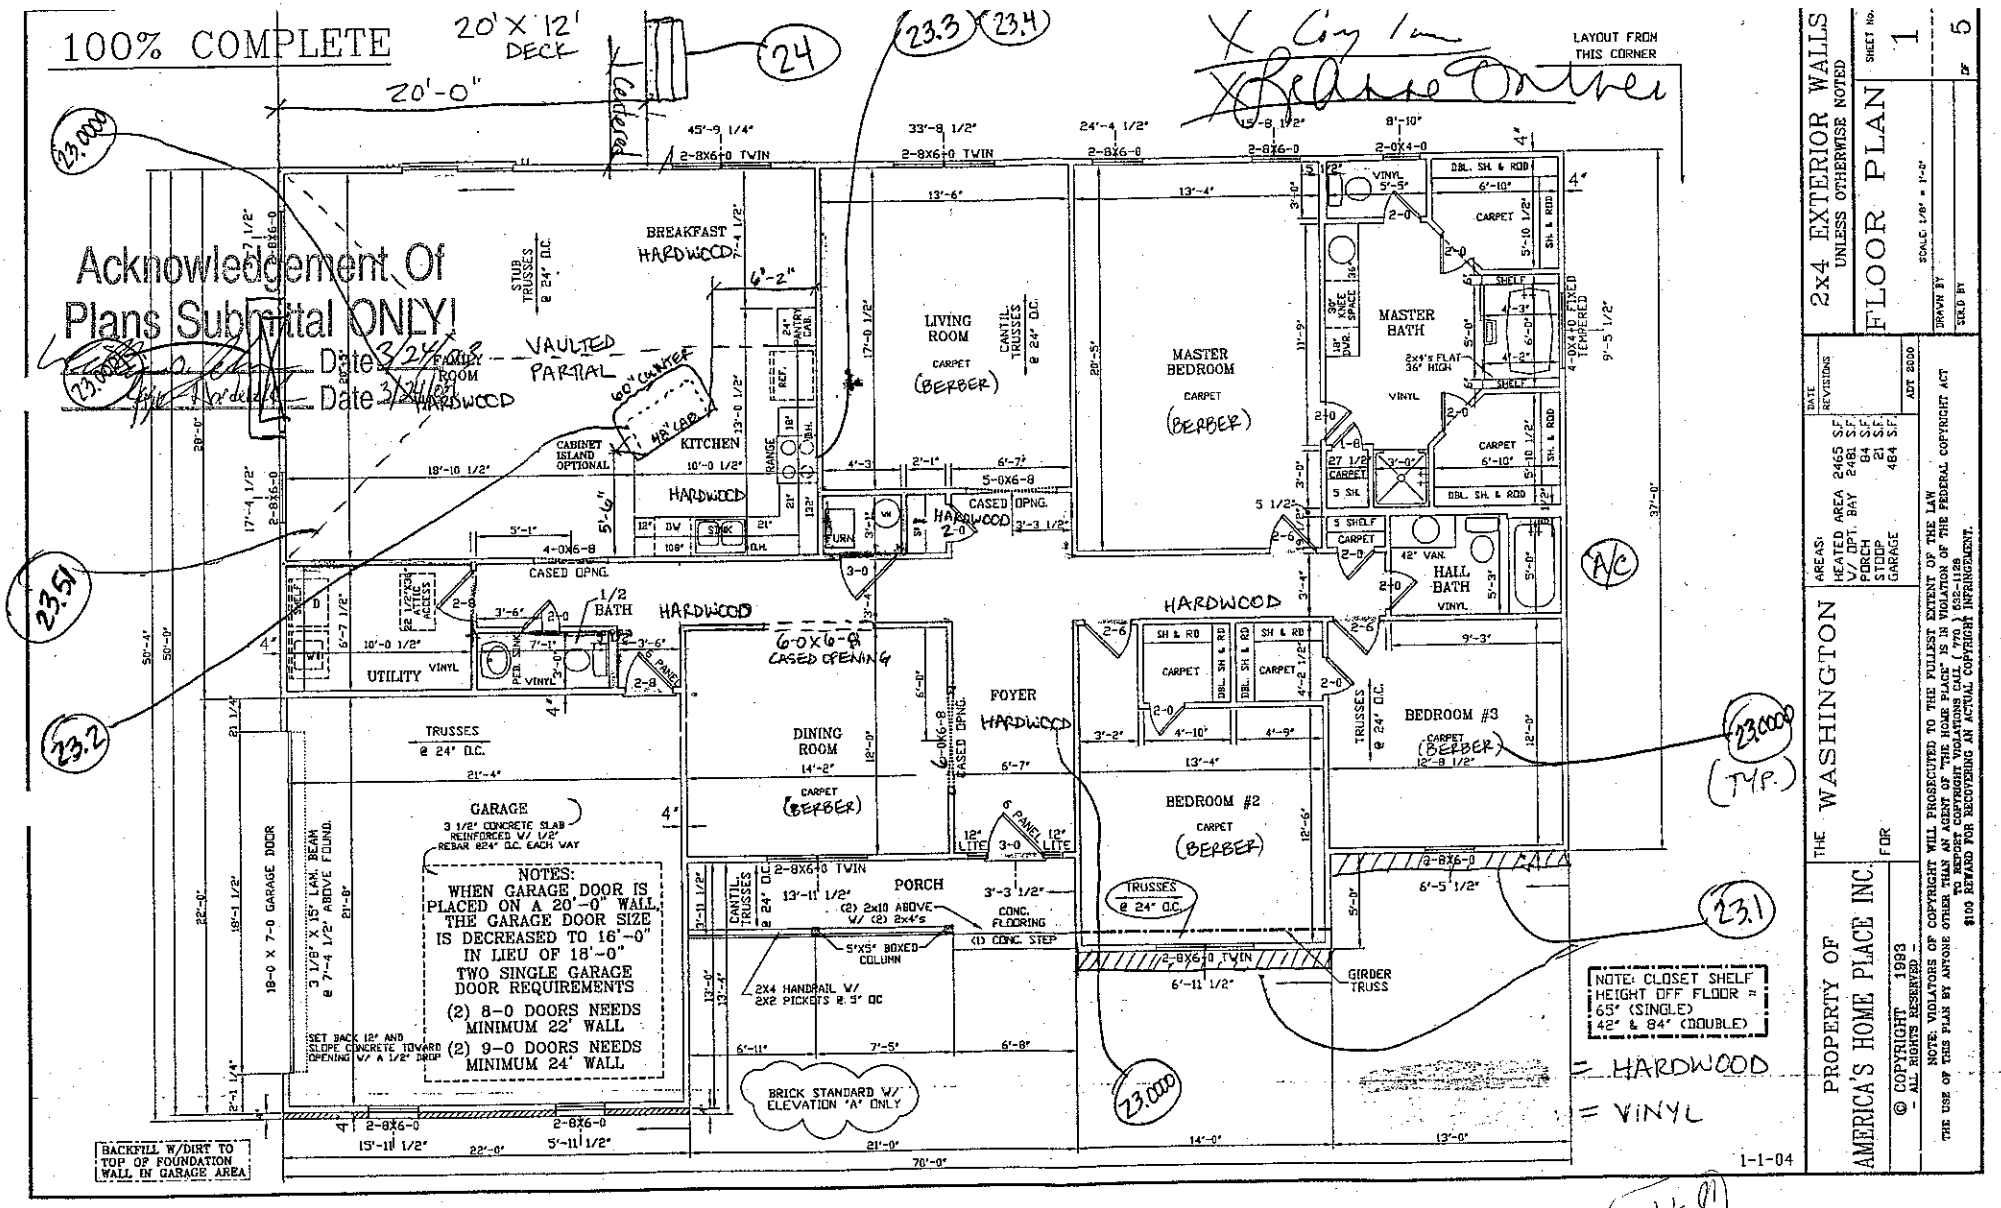

100% COMPLETE
20'X 12' DECK
20'-0"
LAYOUT FROM THIS CORNER
Acknowledgement Of Plans Submittal ONLY!
Date 3/24/04
Date 3/24/04
VAULTED PARTIAL
BREAKFAST HARDWOOD
LIVING ROOM
CARPET (BERBER)
MASTER BEDROOM
MASTER BATH
KITCHEN
HARDWOOD
FAMILY ROOM
HARDWOOD
UTILITY VINYL
1/2 BATH
HARDWOOD
FOYER HARDWOOD
DINING ROOM
CARPET (BERBER)
GARAGE
3 1/2" CONCRETE SLAB REINFORCED W/ 1/2" REBAR @24" O.C. EACH WAY
NOTES:
WHEN GARAGE DOOR IS PLACED ON A 20'-0" WALL THE GARAGE DOOR SIZE IS DECREASED TO 16'-0" IN LIEU OF 18'-0"
TWO SINGLE GARAGE DOOR REQUIREMENTS
(2) 8-0 DOORS NEEDS MINIMUM 22' WALL
(2) 9-0 DOORS NEEDS MINIMUM 24' WALL
PORCH
BRICK STANDARD W/ ELEVATION "A" ONLY
BEDROOM #2
CARPET (BERBER)
BEDROOM #3
CARPET (BERBER)
HALL BATH VINYL
NOTE: CLOSET SHELF HEIGHT OFF FLOOR = 65" (SINGLE) 42" & 84" (DOUBLE)
= HARDWOOD
= VINYL
1-1-04
2x4 EXTERIOR WALLS UNLESS OTHERWISE NOTED
FLOOR PLAN
SCALE: 1/8" = 1'-0"
SHEET No. 1 OF 5
DRAWN BY
SOLD BY
THE WASHINGTON
FOR
PROPERTY OF AMERICA'S HOME PLACE INC.
AREAS:
HEATED AREA 2465 S.F.
W/ OPT. BAY 2481 S.F.
PORCH 64 S.F.
STOOP 21 S.F.
GARAGE 464 S.F.
ADT 2000
DATE REVISIONS
© COPYRIGHT 1993 - ALL RIGHTS RESERVED -
NOTE: VIOLATORS OF COPYRIGHT WILL BE PROSECUTED TO THE FULLEST EXTENT OF THE LAW
THE USE OF THIS PLAN BY ANYONE OTHER THAN AN AGENT OF "THE HOME PLACE" IS IN VIOLATION OF THE FEDERAL COPYRIGHT ACT
TO REPORT COPYRIGHT VIOLATIONS CALL (770) 532-1128
$100 REWARD FOR RECOVERING AN ACTUAL COPYRIGHT INFRINGEMENT.