
Acknowledgement Of
Plans Submittal ONLY!
Date 5-6-15
Date 05/06/15

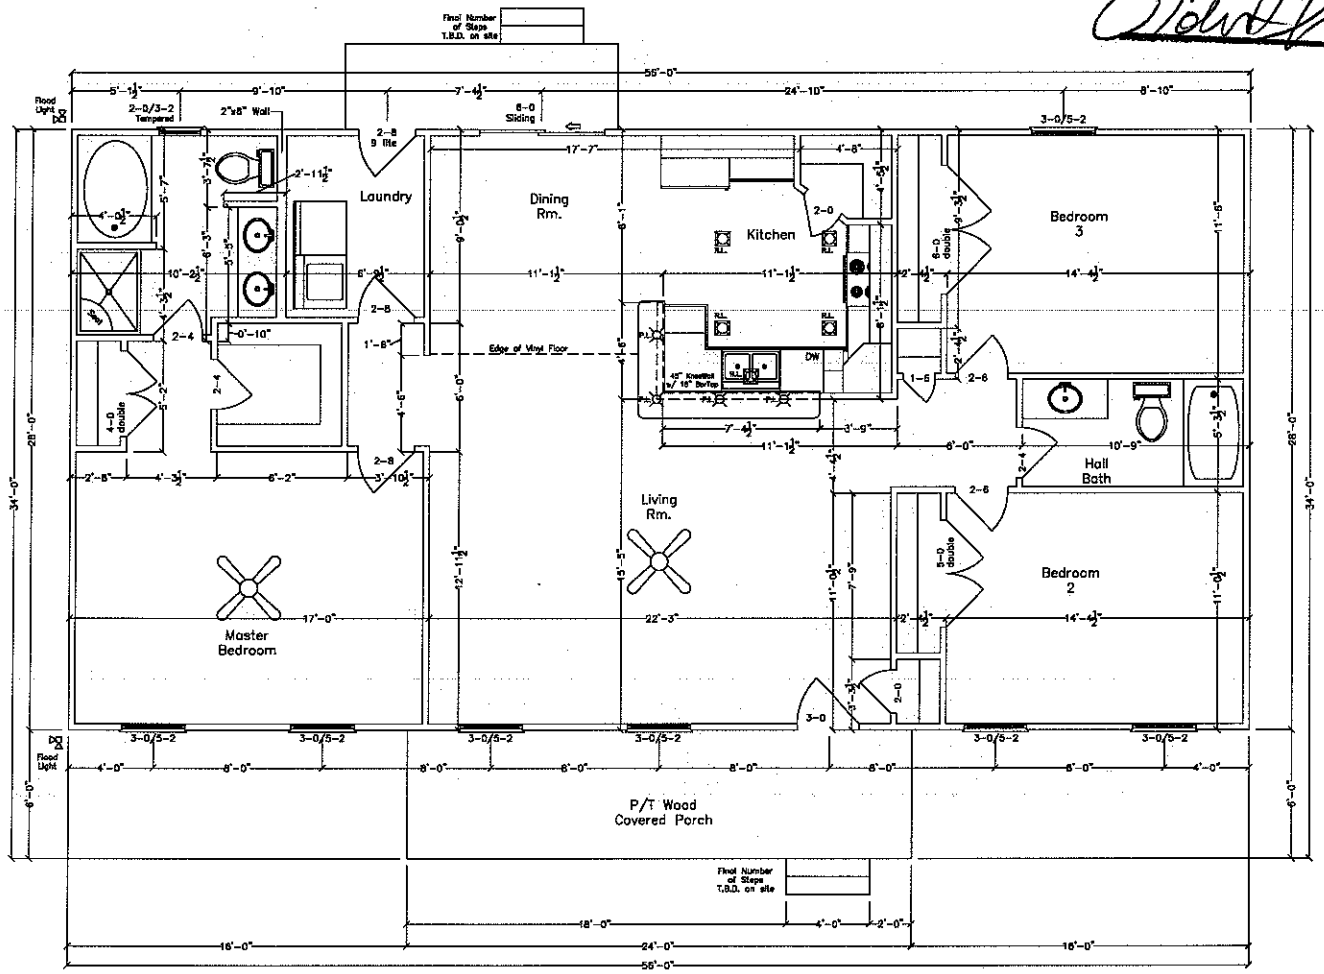

FIELD APPLICATIONS MAY VARY & ALLOW FOR MINOR ADJUSTMENTS TO DIMENSIONS & MEASUREMENTS AS SHOWN

Modern HomesNoMore L.L.C.
7221 East Boulevard
Charlotte, N.C. 28203
Tel: 704-334-9539
Fax: 704-374-0680

Job Name: Rangel

Address: Lot #2 St. Jill Cir.
Statesville, NC 28625
Iredell County

Sheet Title:	Floor plan
Design:	Sycamore
Scale:	1/4"=1'
Drawn By:	N.J.Baucom
Date:	4-28-2015
Revision:	-

A-4
Sheet: 4 of 6