IREDELL COUNTY HEALTH DEPARTMENT


ENVIRONMENTAL HEALTH DIVISION

PAGE 2: *SITE PLAN WORKSHEET*

SEE THE "SAMPLE SITE PLAN" BELOW. *INCOMPLETE SITE PLANS WILL BE RETURNED TO YOU FOR COMPLETION AND MAY RESULT IN A DELAY IN THE ISSUANCE OF YOUR SEPTIC SYSTEM PERMIT!!!*

Place an (X) beside each item as you complete the site plan:

- (X) Property Line measurements are clearly identified
- (X) All proposed structures are indicated
- (X) Front and side setbacks from property line
- (X) Preferred driveway location and well location
- ( ) Area you prefer your septic system to be placed
- (X) North arrow, or other sufficient indicator of direction

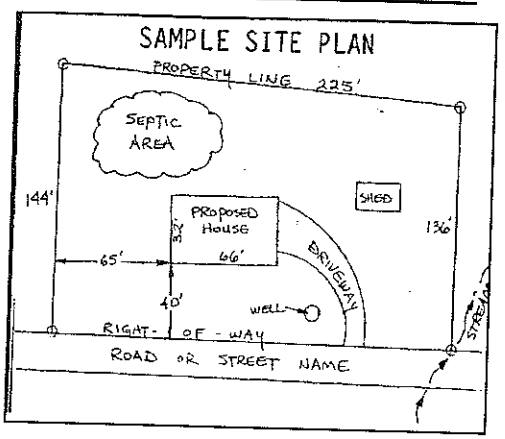

Circle N/A on the following if appropriate:

- Location of septic systems and wells within 100' of your property (N/A)
- Location of easements and rights of ways on your property (N/A)
- Location of any designated wetlands on the property (N/A)

USE THIS SPACE TO DRAW YOUR SITE PLAN

Show: proposed house or business footprint, wells, water lines, patios, pools and decks, and any other item that will occupy space on the site


"SEE ATTACHED"

Signature: _____

Property owner or owner's legal representative signature (SIGNATURE REQUIRED)

6/23/14

DATE

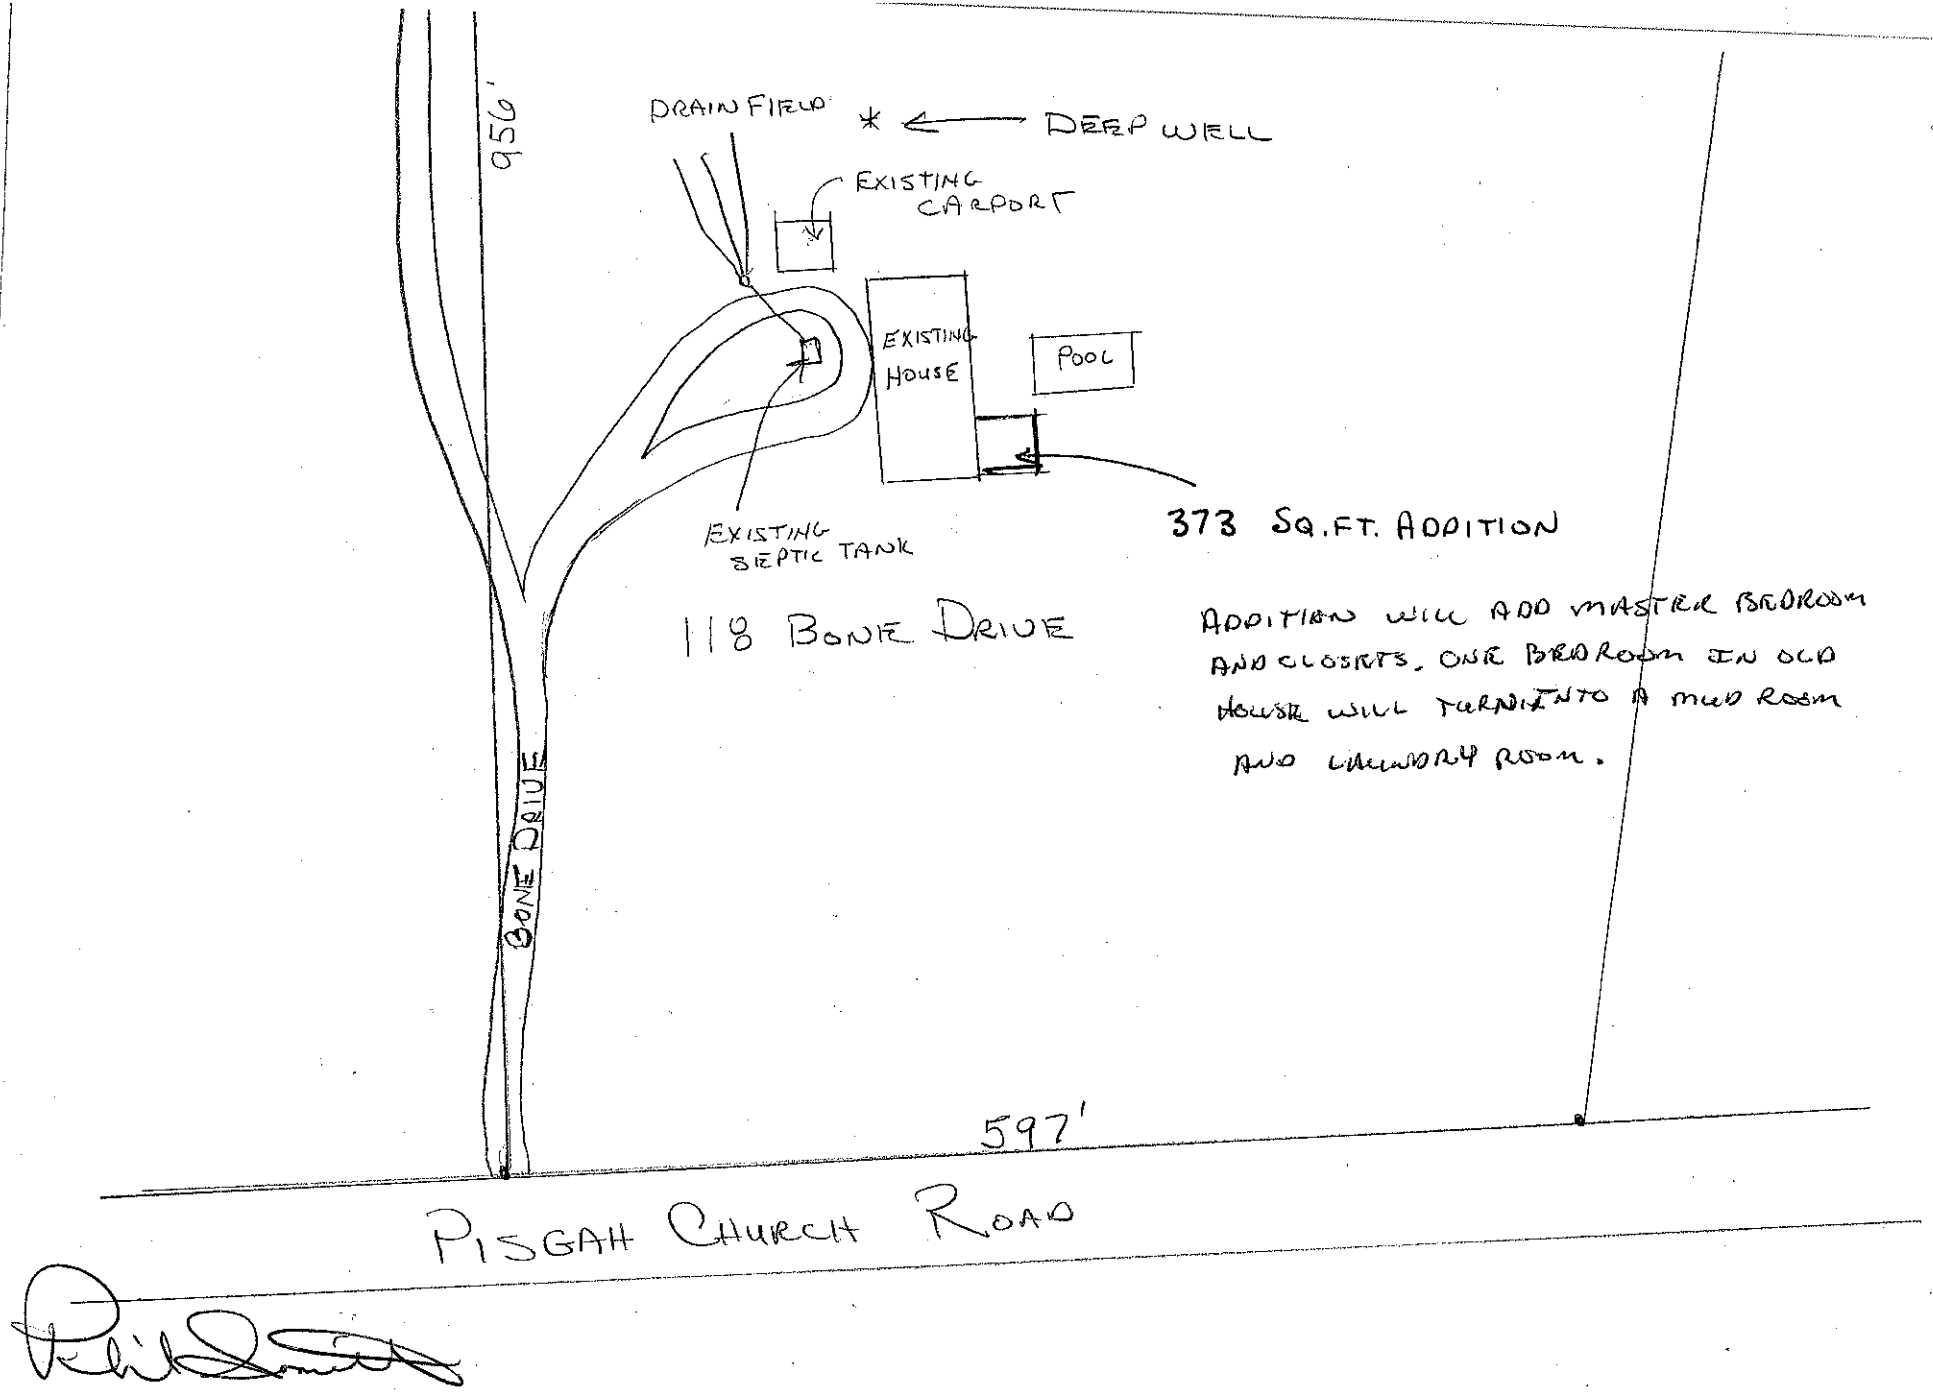
956'
DRAIN FIELD
DEEP WELL
EXISTING CARPORT
EXISTING HOUSE
POOL
373 SQ.FT. ADDITION
EXISTING SEPTIC TANK
118 BONE DRIVE
ADDITION WILL ADD MASTER BEDROOM AND CLOSETS, ONE BEDROOM IN OLD HOUSE WILL TURN INTO A MUD ROOM AND LAUNDRY ROOM.
BONE DRIVE
597'
PISGAH CHURCH ROAD

SCALE ≈ 1" = 100'