F-335


T-125 P0001

01-27-'11 09:31 FROM-

Acknowledgement Of Plans Submittal ONLY!!!

Date 2354

Date

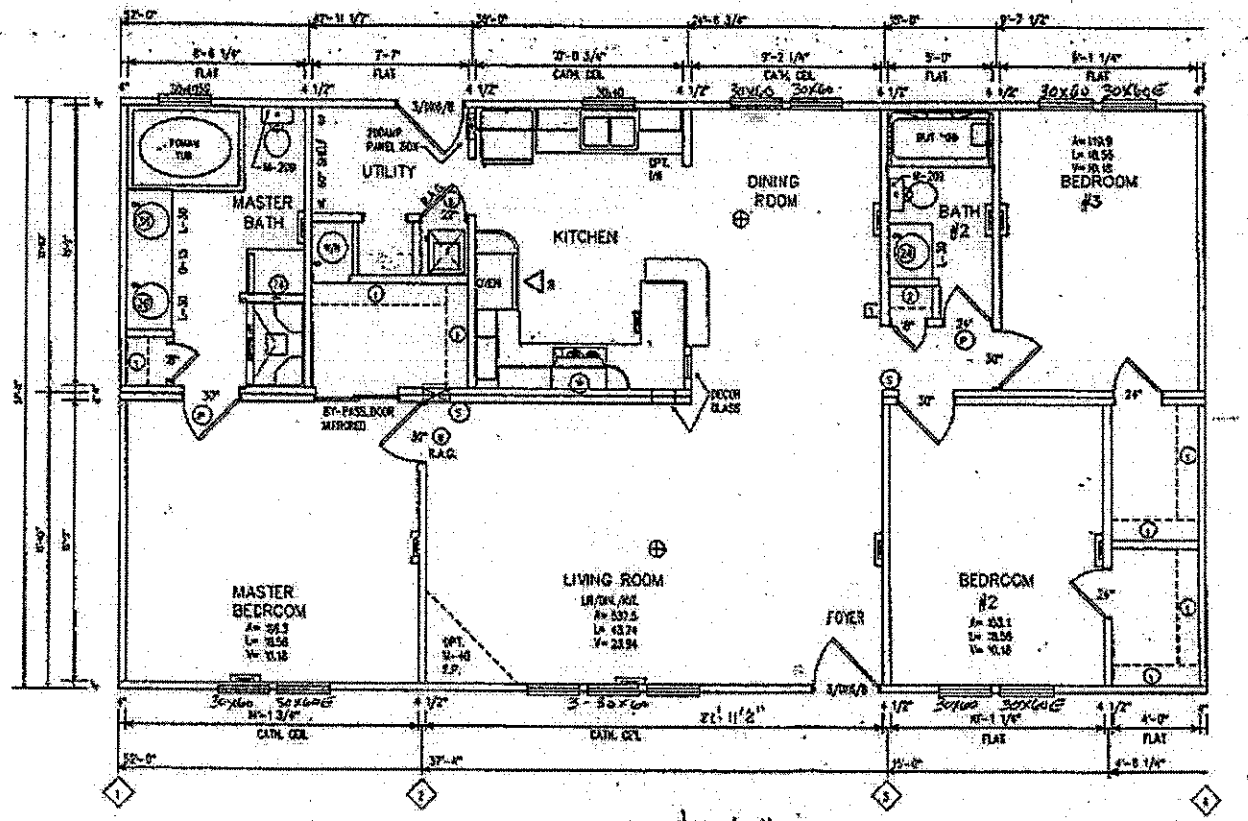

⊕-DUCT CONNECTOR

TOTAL DUCT CAPACITY= 35.10
SUPPLY SQ.IN.= 1/2-3/2

Serial # 4281
HUD Code

R-Anell Custom Homes Inc.
P.O. Box 428 Denver, N.C. 28037

TITLE: FLOOR PLAN	DATE: 3-15-95	DRAWN BY: RICK	JOB NUMBER:
DESCRIPTION: 45238-2-4208	SCALE: 3/16"=1'-0"	FILE NUMBER:	DRAWING NUMBER: 0