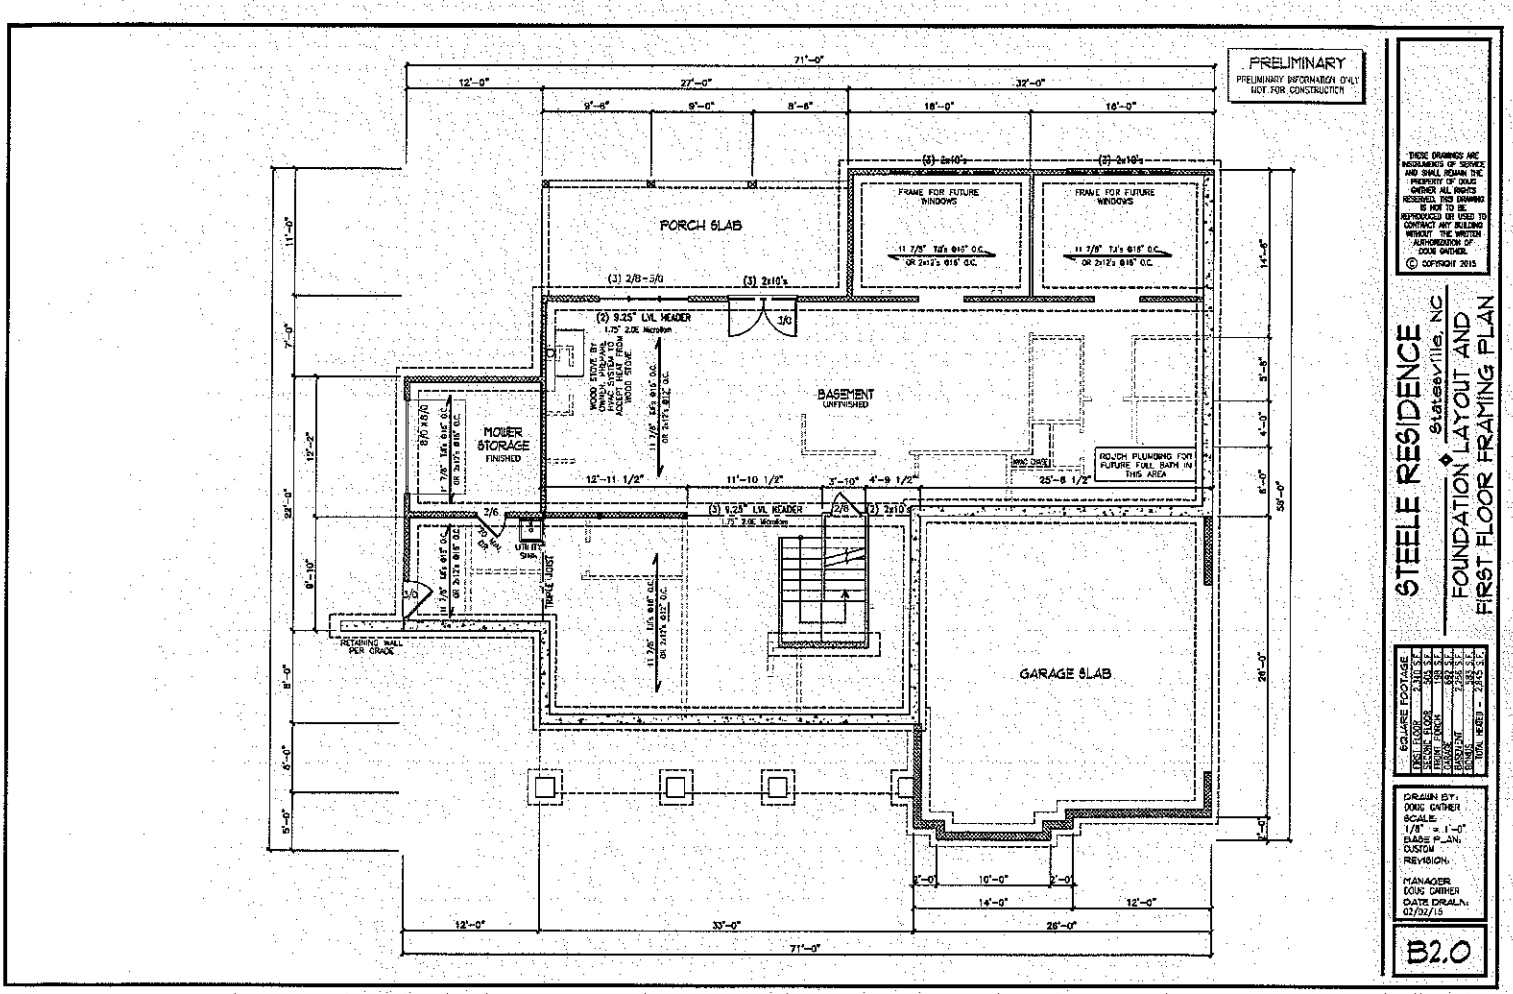


THESE DRAWINGS ARE INSTRUMENTS OF SERVICE AND SHALL REMAIN THE PROPERTY OF DOUG GAITHER. ALL RIGHTS RESERVED. THIS DRAWING IS NOT TO BE REPRODUCED OR USED TO CONTRACT ANY BUILDING WITHOUT THE WRITTEN AUTHORIZATION OF DOUG GAITHER.
© COPYRIGHT 2015

STEELE RESIDENCE

Statesville, NC

FOUNDATION LAYOUT AND FIRST FLOOR FRAMING PLAN

SQUARE FOOTAGE	
1ST. FLOOR	2,111 S.F.
SECOND FLOOR	505 S.F.
FRONT PORCH	482 S.F.
GARAGE	728 S.F.
BASEMENT	2,111 S.F.
REMARKS	483 S.F.
TOTAL HEATED	2,616 S.F.

DRAWN BY:
DOUG GAITHER
SCALE:
1/8" = 1'-0"
BASIS PLAN:
CUSTOM
REVISION:


MANAGER
DOUG GAITHER
DATE DRAWN:
02/02/15

B2.0

Acknowledgement Of
Plans Submittal ONLY!

_____ Date_____


Justin Henderson Date 10-2-15

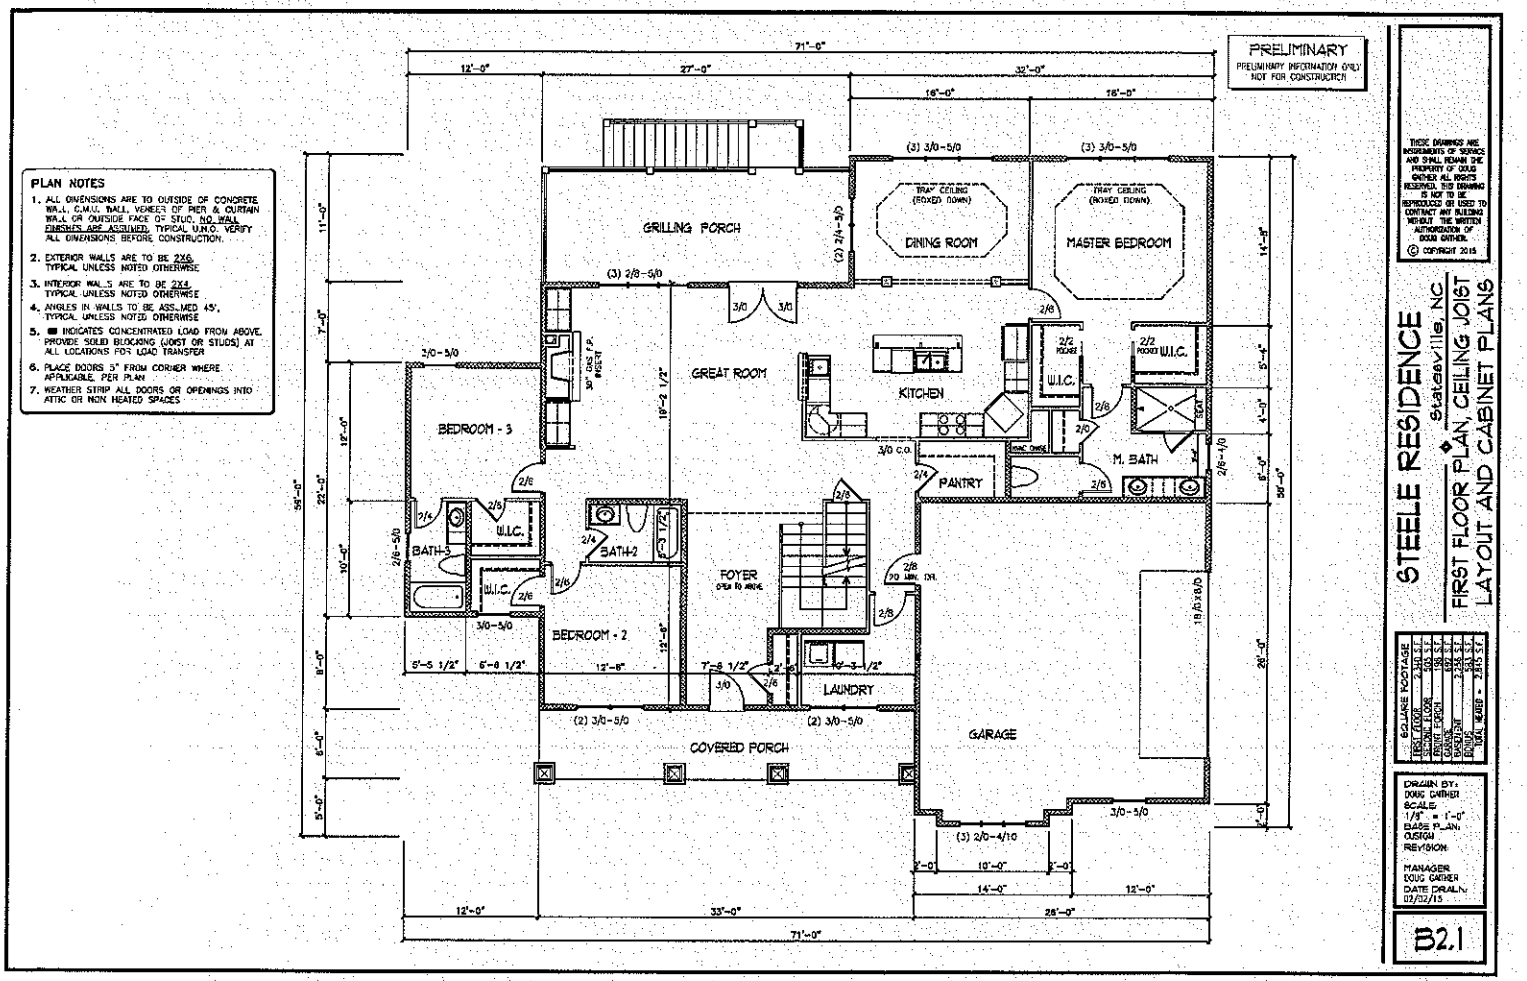

Acknowledgement Of Plans Submittal ONLY!

_____ Date_____

Justin Henderson Date 10-2-15

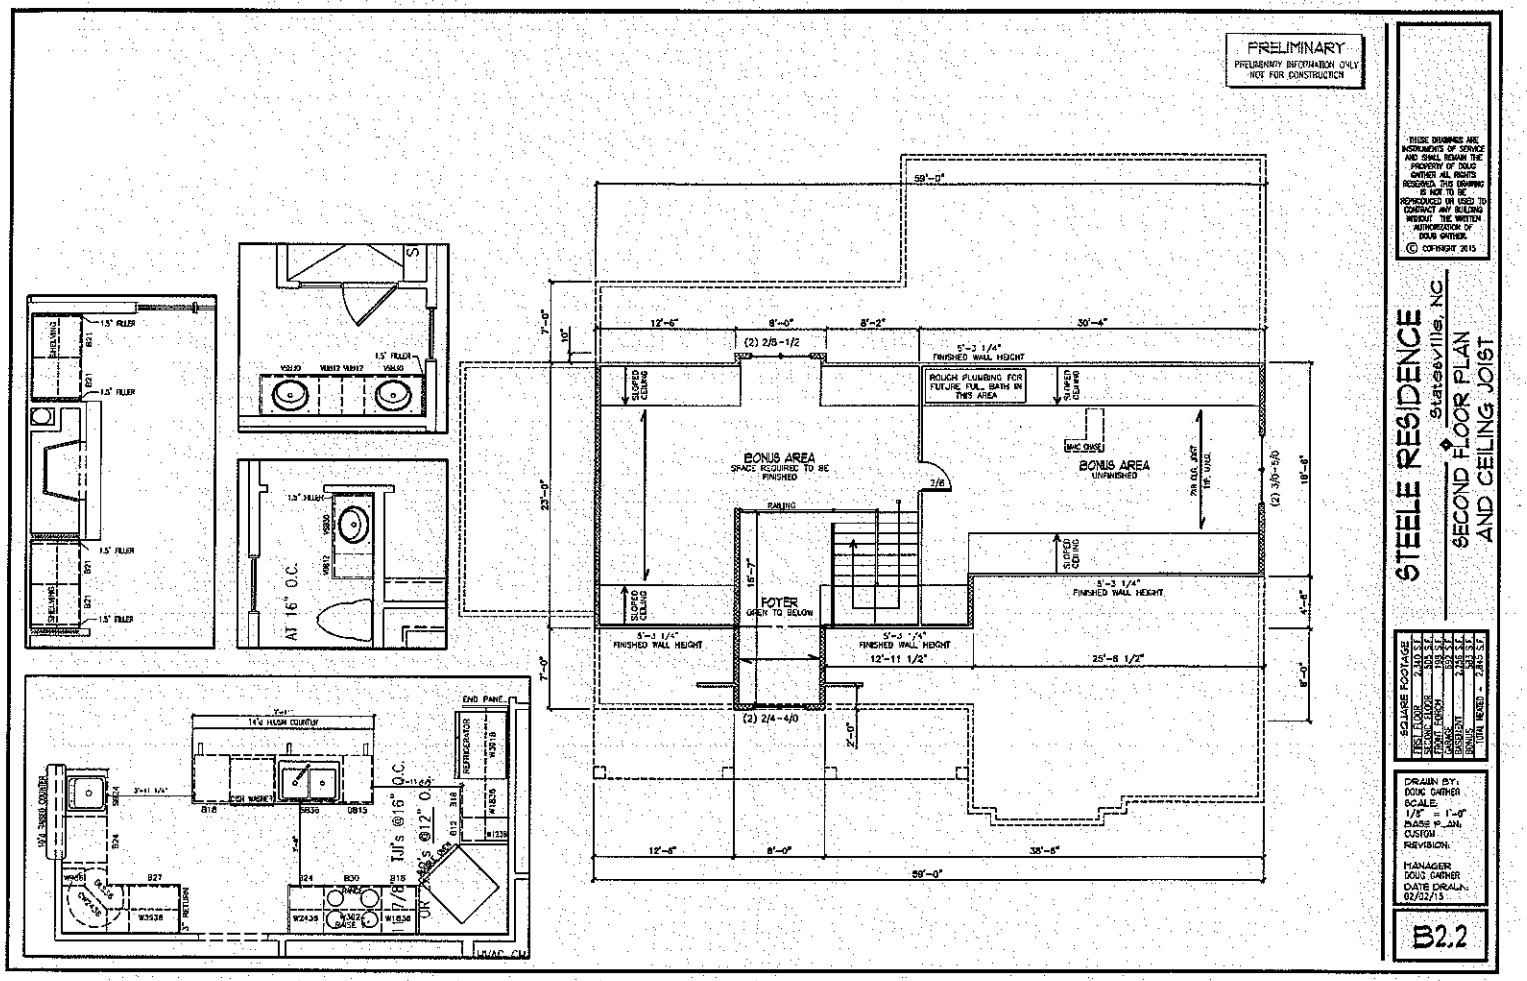

Acknowledgement Of Plans Submittal ONLY!

_____ Date_____

Justin Henderson Date 10-2-15