
Acknowledgement Of
Plans Submittal ONLY!

Date 3-1-10

Date MARCH 2, 2010

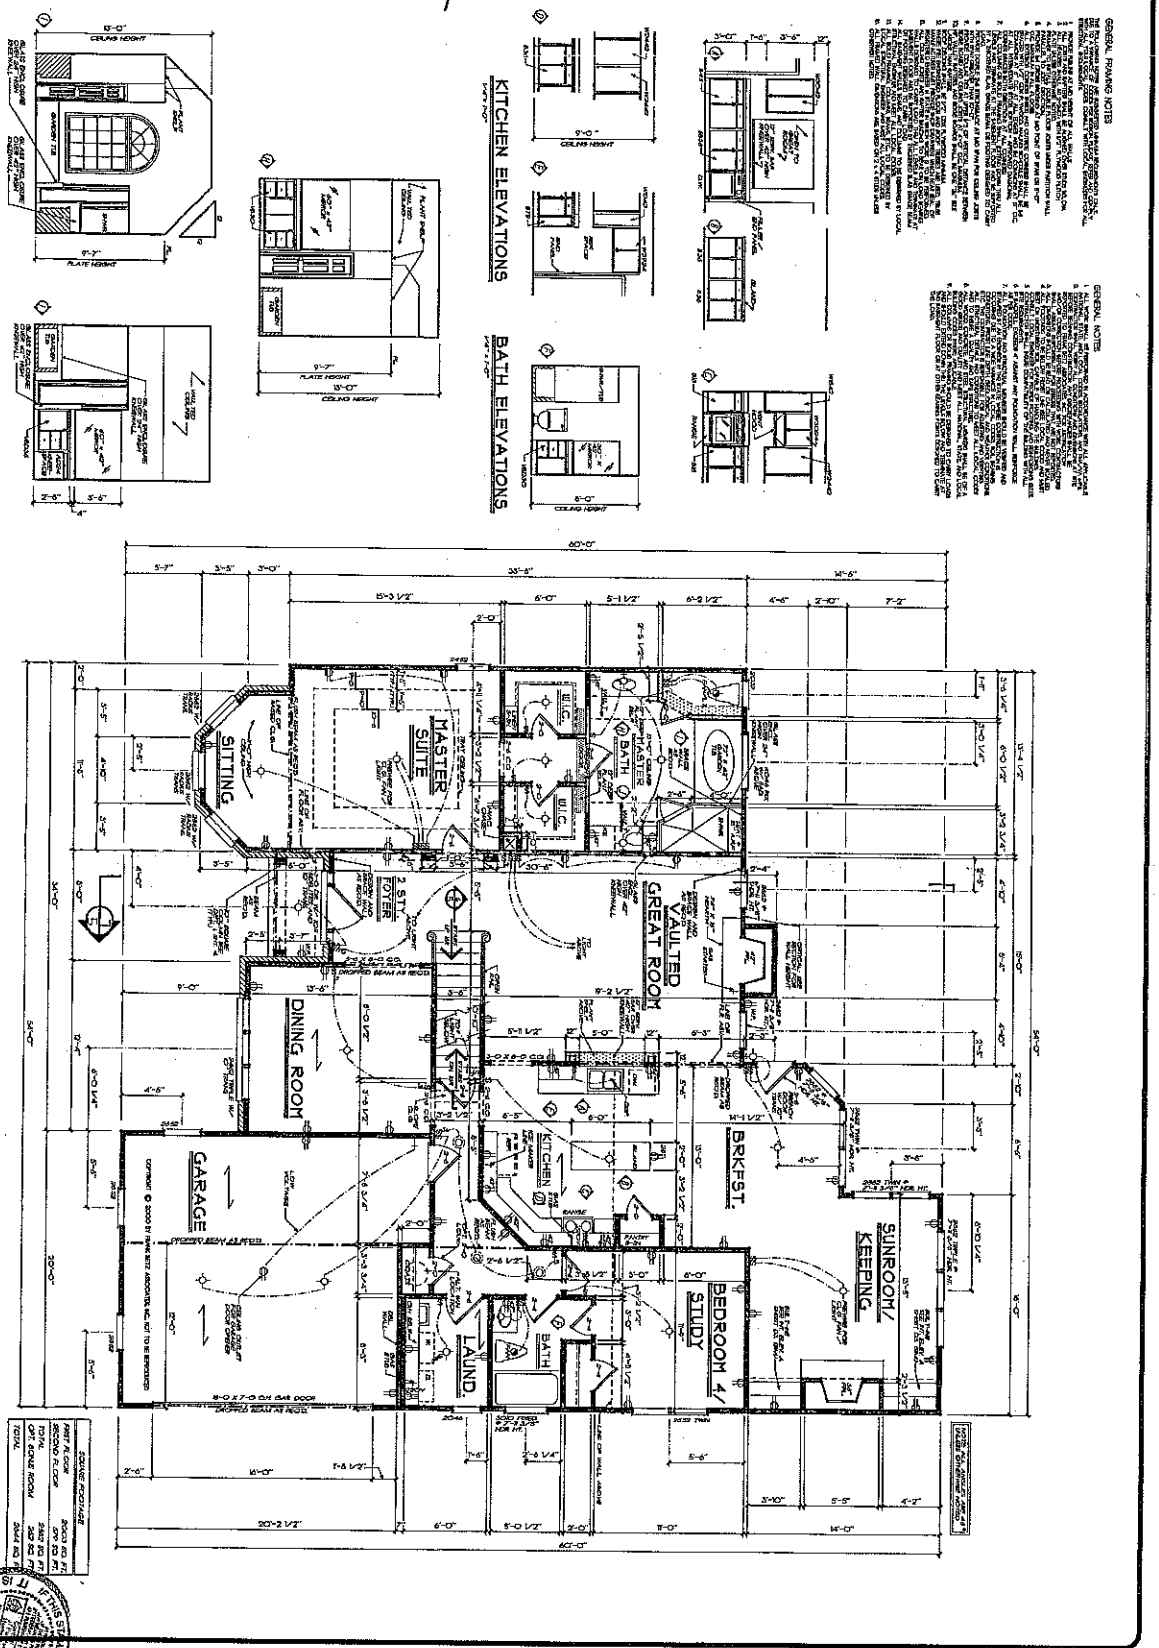

COVERED FOOTAGE	
FIRST FLOOR	2003 SQ. FT.
SECOND FLOOR	979 SQ. FT.
TOTAL	2982 SQ. FT.
OPT. HOME ROOM	382 SQ. FT.
TOTAL	3364 SQ. FT.

THIS SET OF PLANS IS AN INSTRUMENT OF SERVICE AND SHALL REMAIN THE PROPERTY OF FRANK BEITZ ASSOCIATES, INC. WHETHER THE PROJECT FOR WHICH THEY ARE MADE IS EXECUTED OR NOT. THE REPRODUCTION, PUBLICATION OR USE OF THESE PLANS WITHOUT THE EXPRESS WRITTEN CONSENT OF FRANK BEITZ ASSOCIATES, INC. IS PROHIBITED.

SHT. 5 OF 5

DATE: 8-25-2000

DRN. BY: CHK. BY:


FBA
FRANK BEITZ ASSOCIATES, INC.
2401 LAKE PARK DRIVE/SUITE 250
SMYRNA, GEORGIA 30080
770/431-2888
www.frankbeitz.com

FIRST FLR. PLAN / K. & B. ELEVS.


THE AMBROSE

HOMEPLANS
DESIGNED FOR TODAY'S MARKET


REVISIONS	DATE	BY

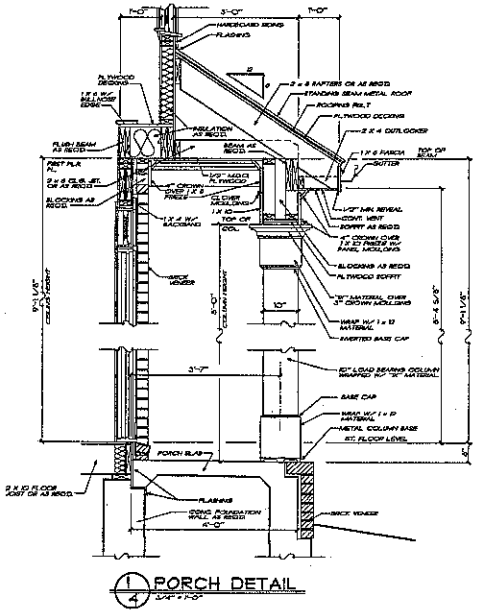

1/4 PORCH DETAIL
1/4" = 1'-0"

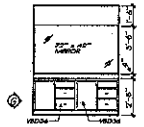

BATH ELEVATIONS
1/4" = 1'-0"

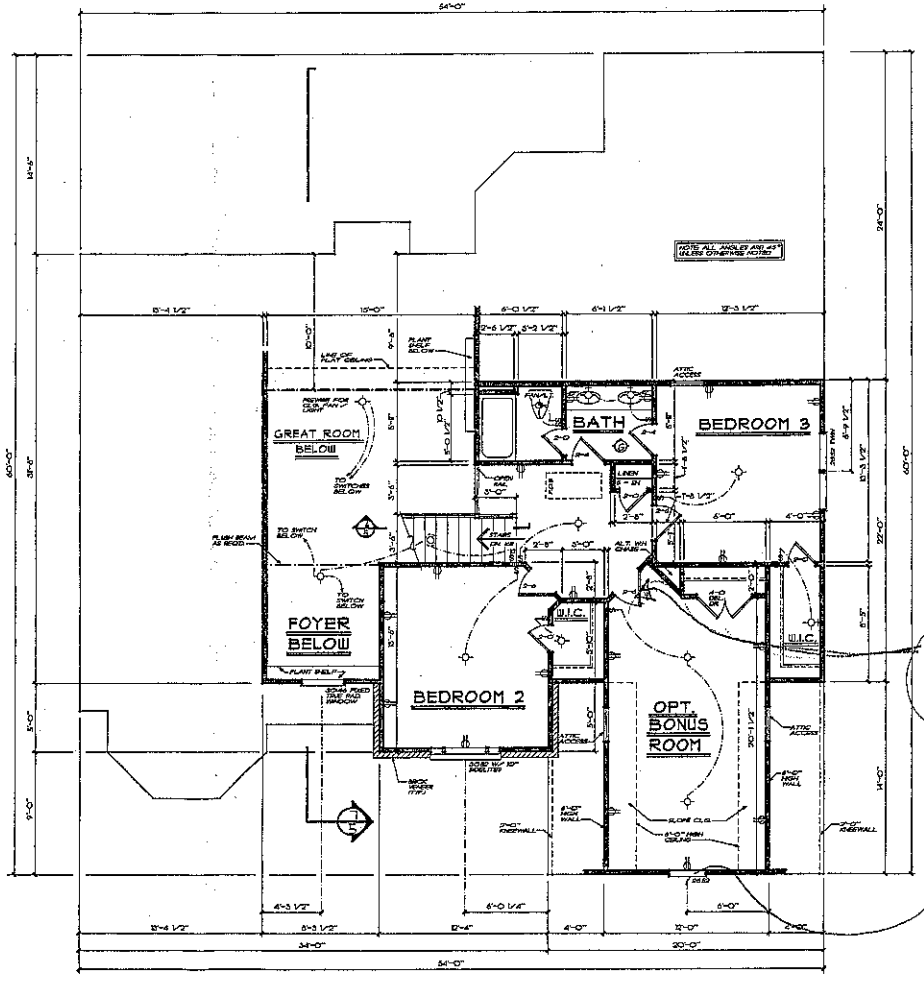

SECOND FLOOR PLAN
1/4" = 1'-0"

NOTE: ALL CASE NO. KORTE AND SAWYER DRAWINGS TO WEAR ON LOLO BOARDS SHALL BE CONFORMED TO COMPLY WITH ALL LAWS AND REGULATIONS OF THE CITY OF ROCKLIN PERTAINING TO CLARIFYING ANY EXISTING MENU OF ROOFING MATERIALS TO BE UTILIZED.

FRANK BETZ ASSOCIATES, INC. ASSUMES NO LIABILITY FOR ANY CHANGES OR MODIFICATIONS MADE TO THESE PLANS BY OTHERS.

COPYRIGHT © 2000 BY FRANK BETZ ASSOCIATES, INC. NOT TO BE REPRODUCED

Acknowledgement Of
Plans Submittal ONLY!
Date 5-1-10
Date March 2, 2010

Case Open
or
Approved

IF THIS STAMP IS NOT SIGNED IT IS AN ILLEGAL SET OF PLANS

REVISIONS	DATE	BY
CLAIM SHEET	8-23-00	KAM

Copyright Frank Betz Associates, Inc. All Rights Reserved. No Duplication, Reproduction, Copying, Sale, Rental, Leasing, or any other distribution or use of these drawings, any portion thereof, or the plans depicted hereon is Strictly Prohibited unless expressly authorized in writing by FBA, Inc.

HOMEPLANS
A DIVISION OF FRANK BETZ ASSOCIATES, INC.

SECOND FLR. PLAN / BATH ELEV. / DETAIL

THE AMBROSE

FBA
FRANK BETZ ASSOCIATES, INC.
2401 EAST 4TH STREET, SUITE 200
SANTA ANA, CALIFORNIA 92705
(714) 547-0988
www.frankbetz.com

BY: JM CK: KW

DATE: 8-23-00

SHEET: 4

OF: 5

TIMEDOG PM 08/23/00 P:\DWG\AMBROSE\AMBROSE.DWG