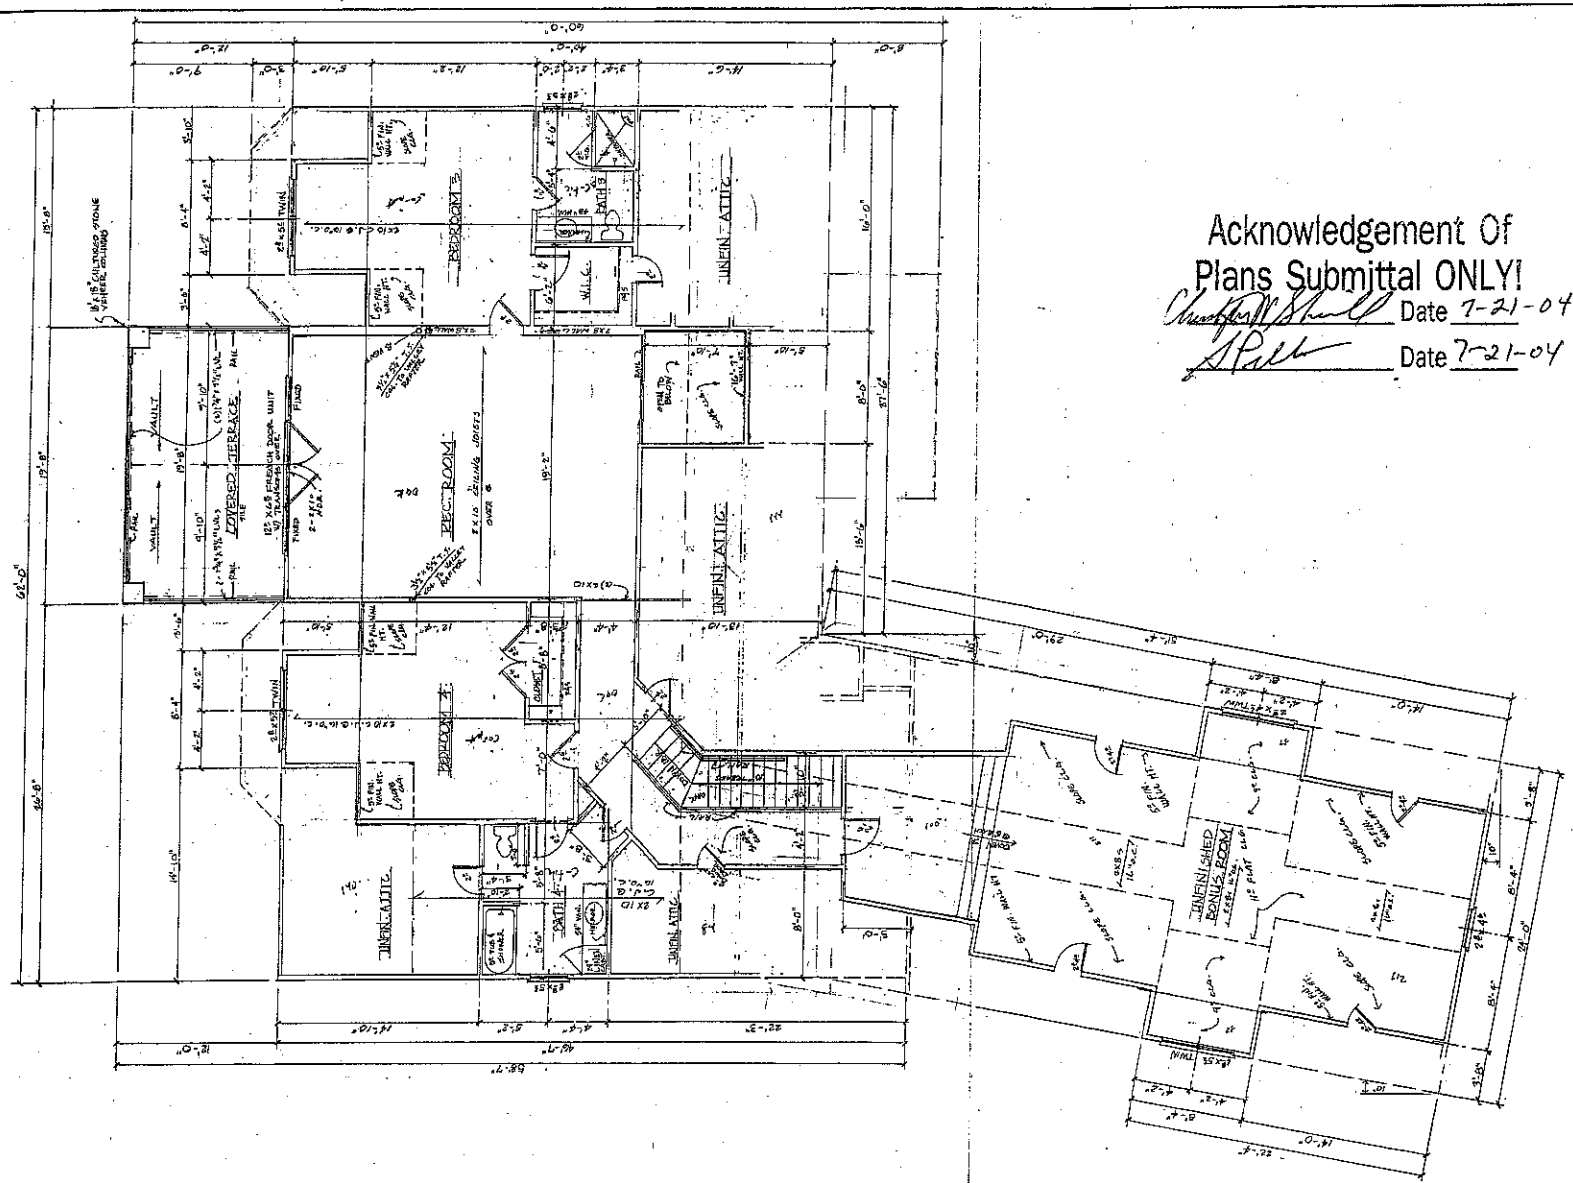


Acknowledgement Of
Plans Submittal ONLY!

Date 7-21-04

Date 7-21-04

Chris McNeely
House Designs
132 Castaberry Drive • Salisbury, NC 28144


SECOND FLOOR PLAN

SCALE: 1/4"=1'-0"
DATE: 7-21-2004
APPROVED
DRAWN BY: CHRIS McNEELY

MR & MRS. GARY BAKER

DRAWING NUMBER
4 OF 5

CONTRACTORS ARE TO VERIFY ALL DIMENSIONS, MATERIALS, PLANS, ETC. BEFORE STARTING CONSTRUCTION.

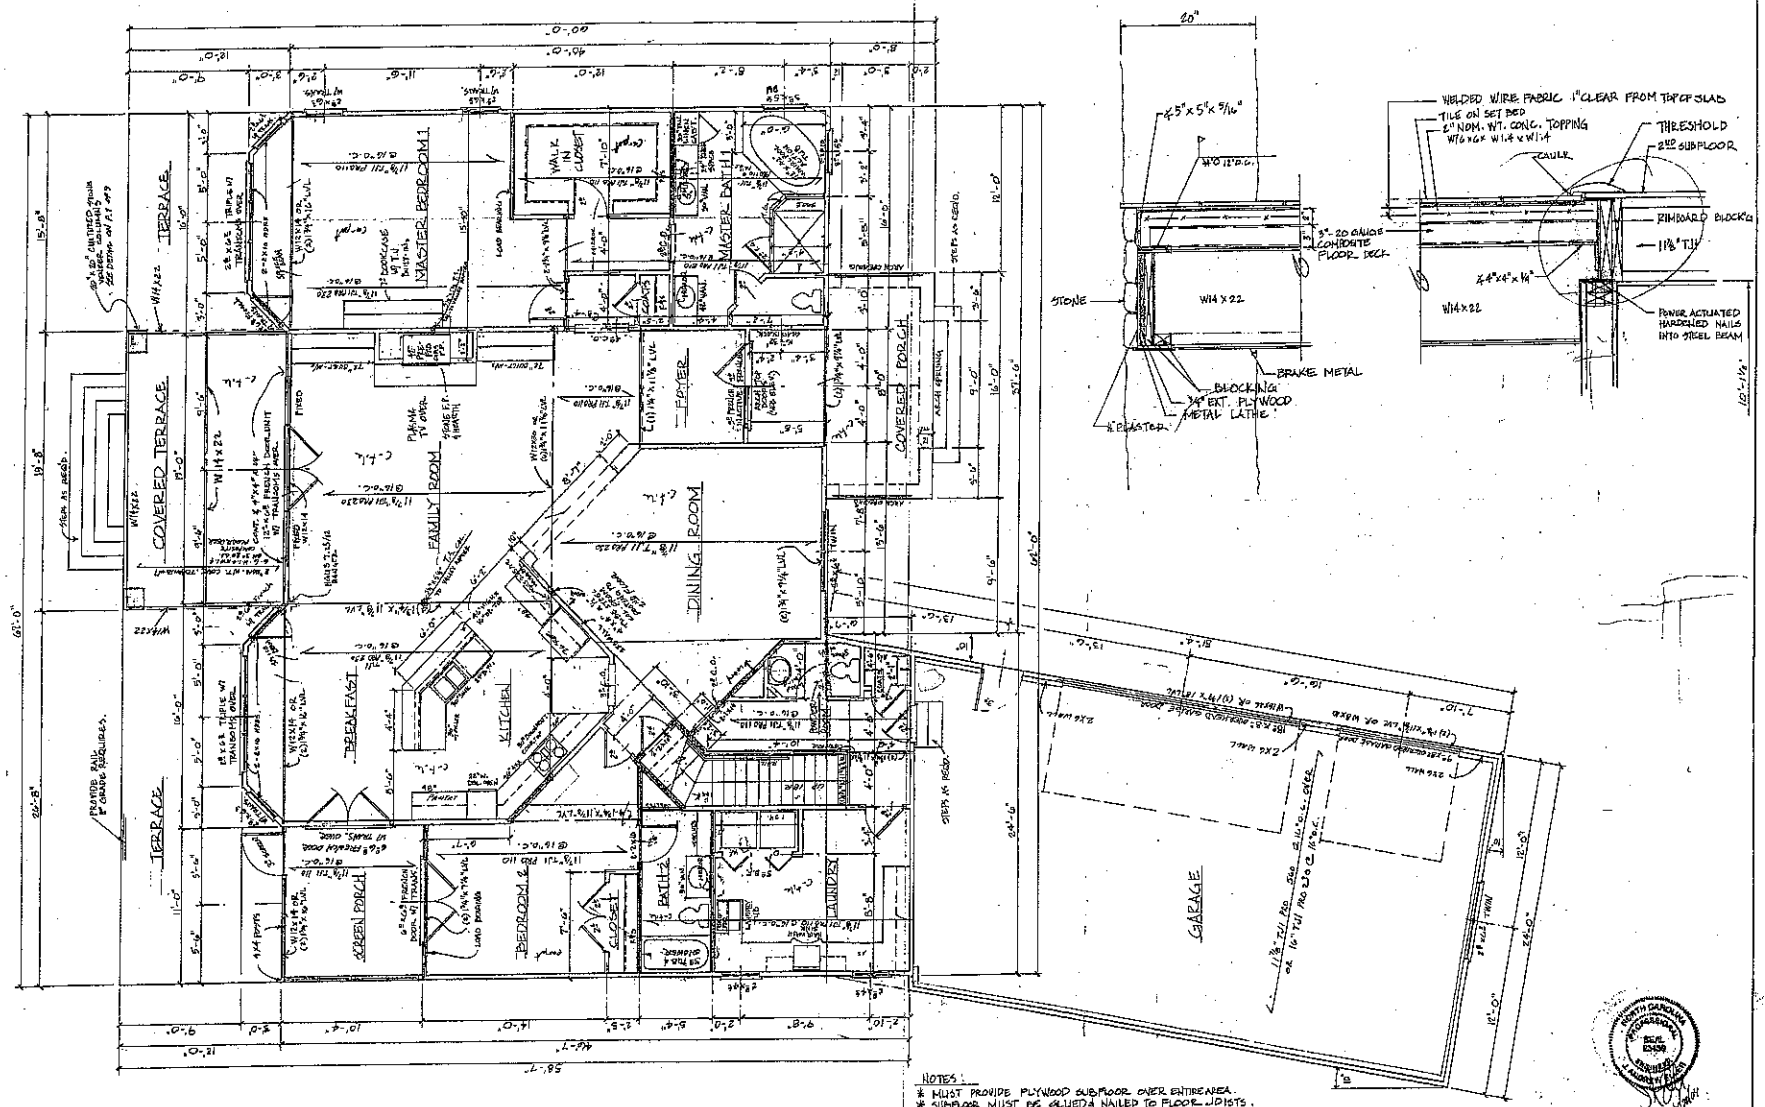

NOTES:
* MUST PROVIDE PLYWOOD SUBFLOOR OVER ENTIRE AREA.
* SUBFLOOR MUST BE GLUED & NAILED TO FLOOR JOISTS.
* ALL SHADED WALLS ARE LOAD BEARING.

WORK CONTRACTORS ARE TO CHECK ALL DIMENSIONS, MATERIALS, PLANS, ETC. BEFORE STARTING CONSTRUCTION.

704-637-0516
Chris McNeely
House Designs
193 Cheshberry Drive * Salisbury, NC 28144

FIRST FLOOR PLAN

SCALE: 1/4"=1'-0" APPROVED BY:
DATE: 5-31-2006 DRAWN BY: CHRIS MCNEELY

MR. & MRS. GARY EAKER

DRAWING NUMBER 1 OF 9