
APPROVED 4 BEDROOM PLAN

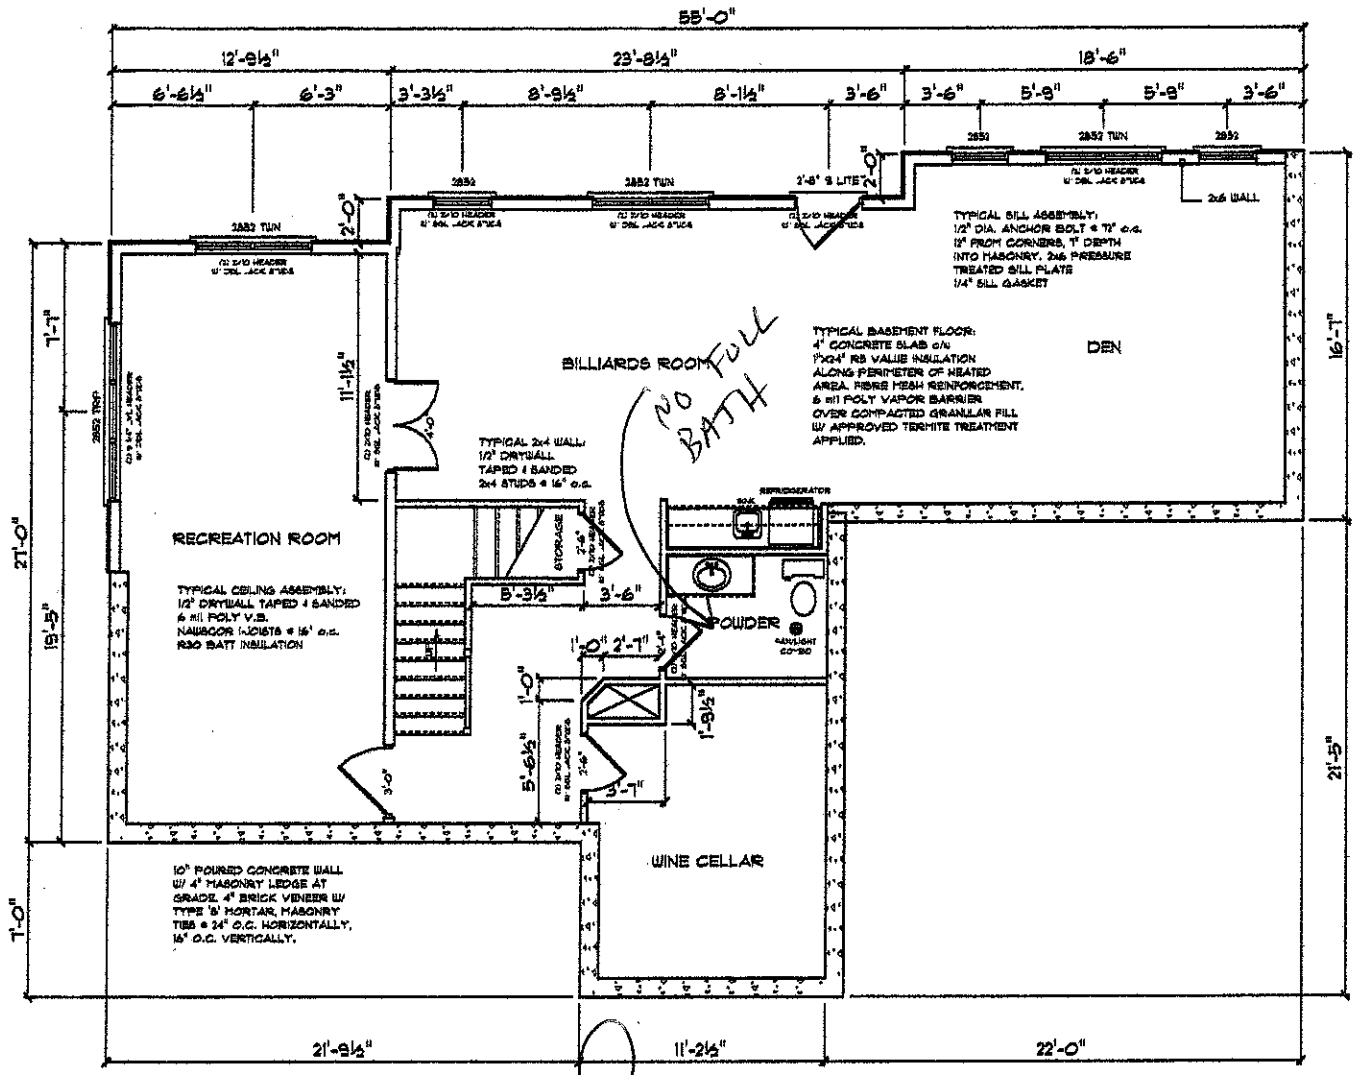

Acknowledgement Of
Plans Submittal ONLY!

Date 9-29-04

Date 9/29/04

1. BECAUSE SITE CONDITION MAY VARY, SCRATCH PAD DESIGNS CANNOT WARRANT THE SUITABILITY OF THESE PLANS ON YOUR SPECIFIC SITE. CONSTRUCTION FROM THESE PLANS SHOULD NOT BE UNDERTAKEN WITHOUT THE ASSISTANCE OF A PROFESSIONAL CONTRACTOR.
2. ALL FEDERAL, STATE AND LOCAL CODES, ORDINANCES AND REGULATIONS SHALL BE CONSIDERED AS PART OF THESE DRAWINGS AND DETAILS FOR THIS BUILDING SHALL TAKE PREFERENCE OVER ANYTHING SHOWN, DESCRIBED OR IMPLIED WHERE VARIANCES OCCUR.
3. CONTRACTOR SHALL CHECK AND VERIFY ALL DIMENSIONS BEFORE CONSTRUCTION BEGINS AND COORDINATE ANY CORRECTIONS OR REVISIONS WITH THE OWNER AND DESIGNER. SCRATCH PAD DESIGNS WILL ASSUME NO LIABILITY FOR DIMENSIONAL ERRORS ONCE CONSTRUCTION BEGINS.

SHEET 3 of 8 ALTERNATE

SCRATCH PAD DESIGNS
DESIGNER OF DREAM HOMES
711 SOUTH ZION STREET
LANDIS NC
OFFICE/FAX 704-855-3434

These plans are the exclusive property of Scratch Pad Designs and may not be reproduced, altered or copied in any manner without the written permission of Scratch Pad Designs.

ALL FEDERAL, STATE AND LOCAL CODES, ORDINANCES AND REGULATIONS SHALL BE CONSIDERED AS PART OF THESE PLANS AND SPECIFICATIONS FOR THIS BUILDING AND SHALL TAKE PREFERENCE OVER ANYTHING SHOWN, DESCRIBED OR IMPLIED WHERE VARIANCES OCCUR.

© Copyright 2004


DRAWN BY: D. Ellis
DATE: SEPT. 04
Revisions:

BASEMENT


THE CHARLEMAGNE

60 x 57

60'

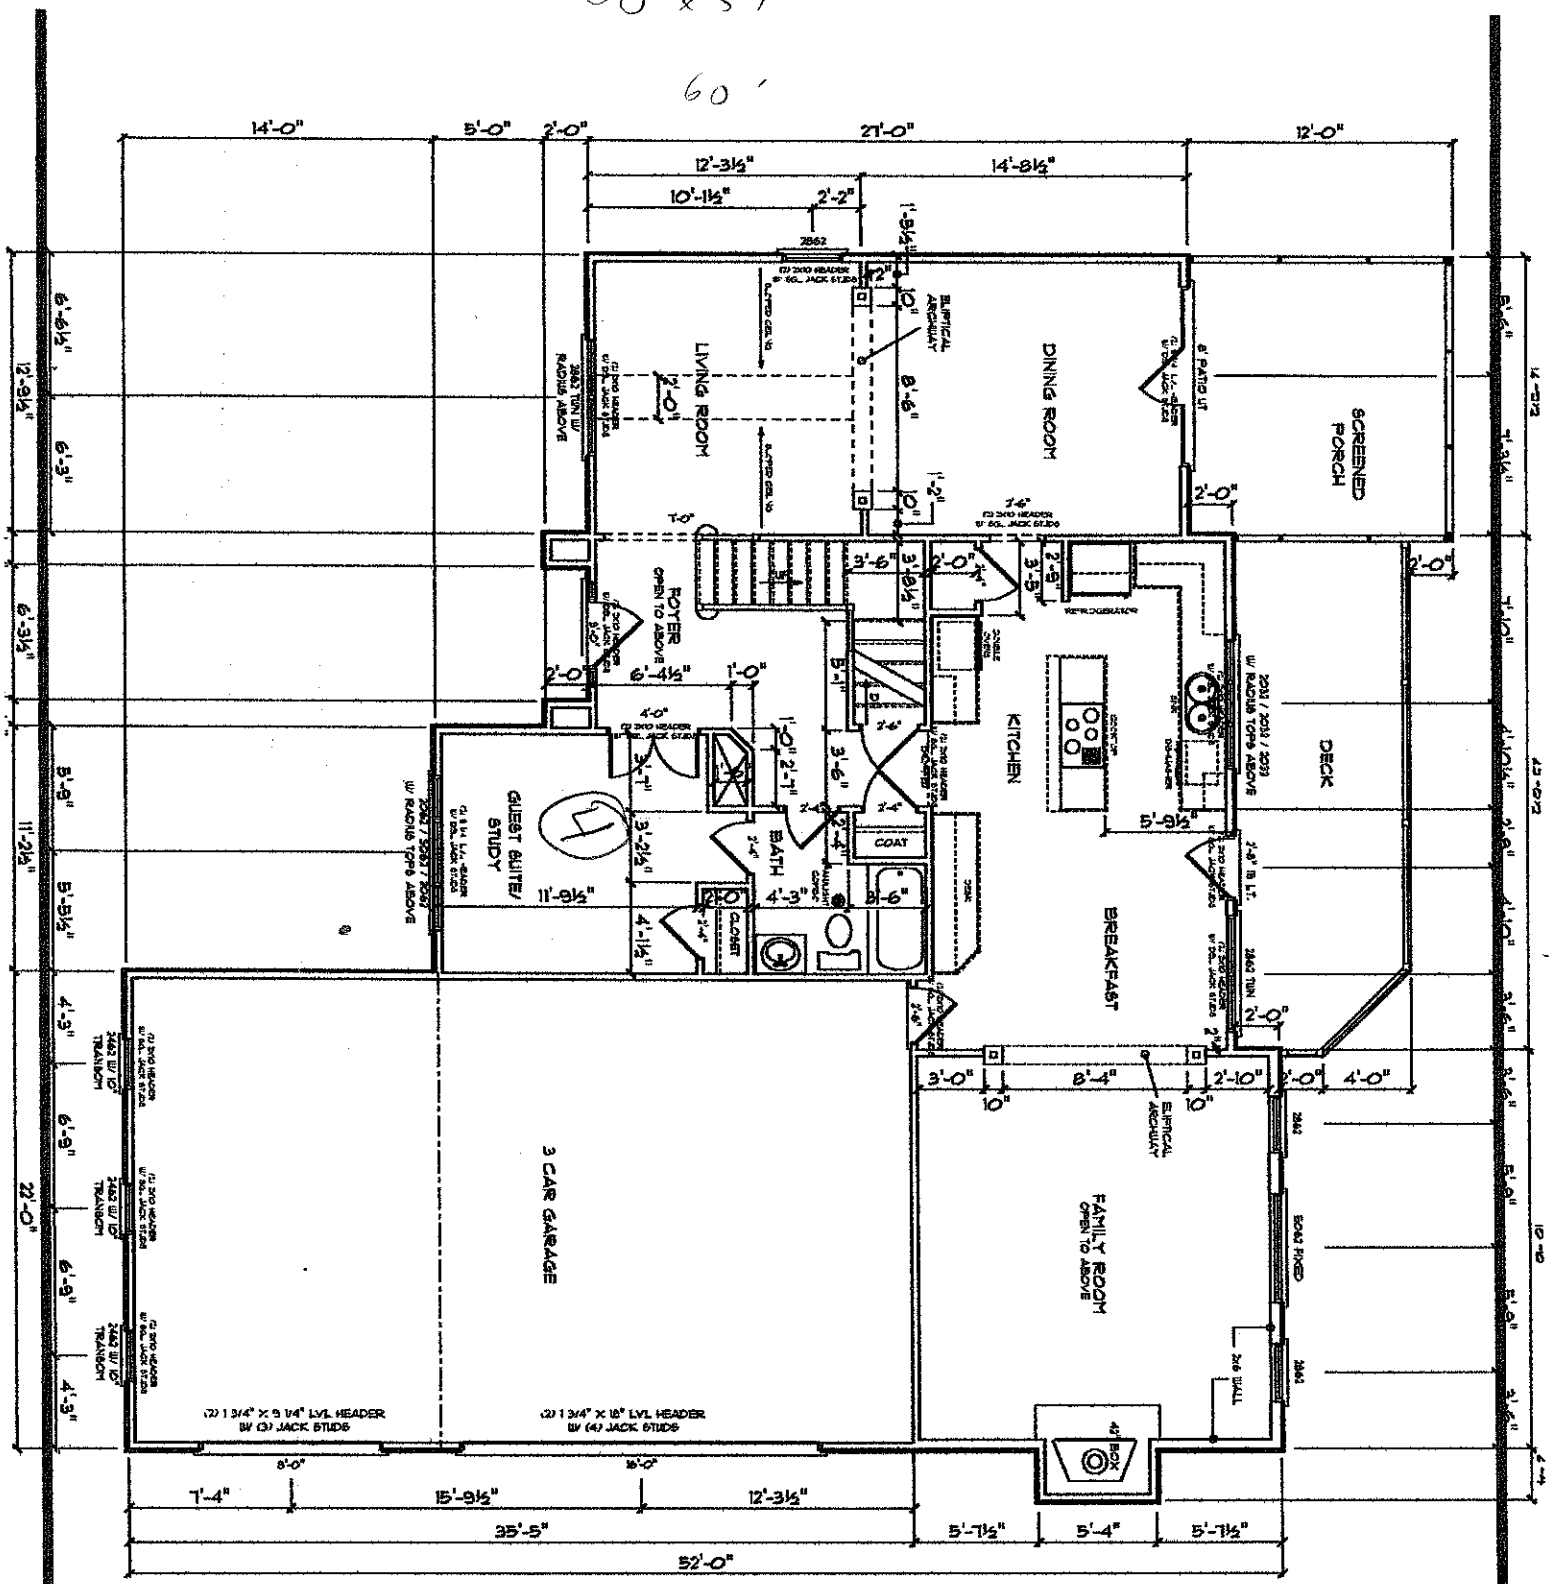

DRAWN BY: D. Ellis DATE: SEPT. 04 Revisions:	FIRST FLOOR PLAN THE CHARLEMAGNE	These plans are for the exclusive use of the purchaser. Resale or re-use is strictly prohibited without written consent of Scratch Pad Designs and/or homeowner. ALL FEDERAL, STATE, LOCAL CODES, ORDINANCES AND REGULATIONS SHALL BE CONSIDERED AS PART OF THESE PLANS AND SPECIFICATIONS FOR THIS BUILDING AND SHALL TAKE PRECEDENCE OVER ANYTHING SHOWN OR DESCRIBED OR IMPLIED WHERE DISCREPANCIES OCCUR. © Copyright 2004	SCRATCH PAD DESIGNS DESIGNER OF DREAM HOMES 111 SOUTH ZION STREET LANDIS NC OFFICE/FAX (704)855-3424	SHEET 4 of 8 ALTERNATE

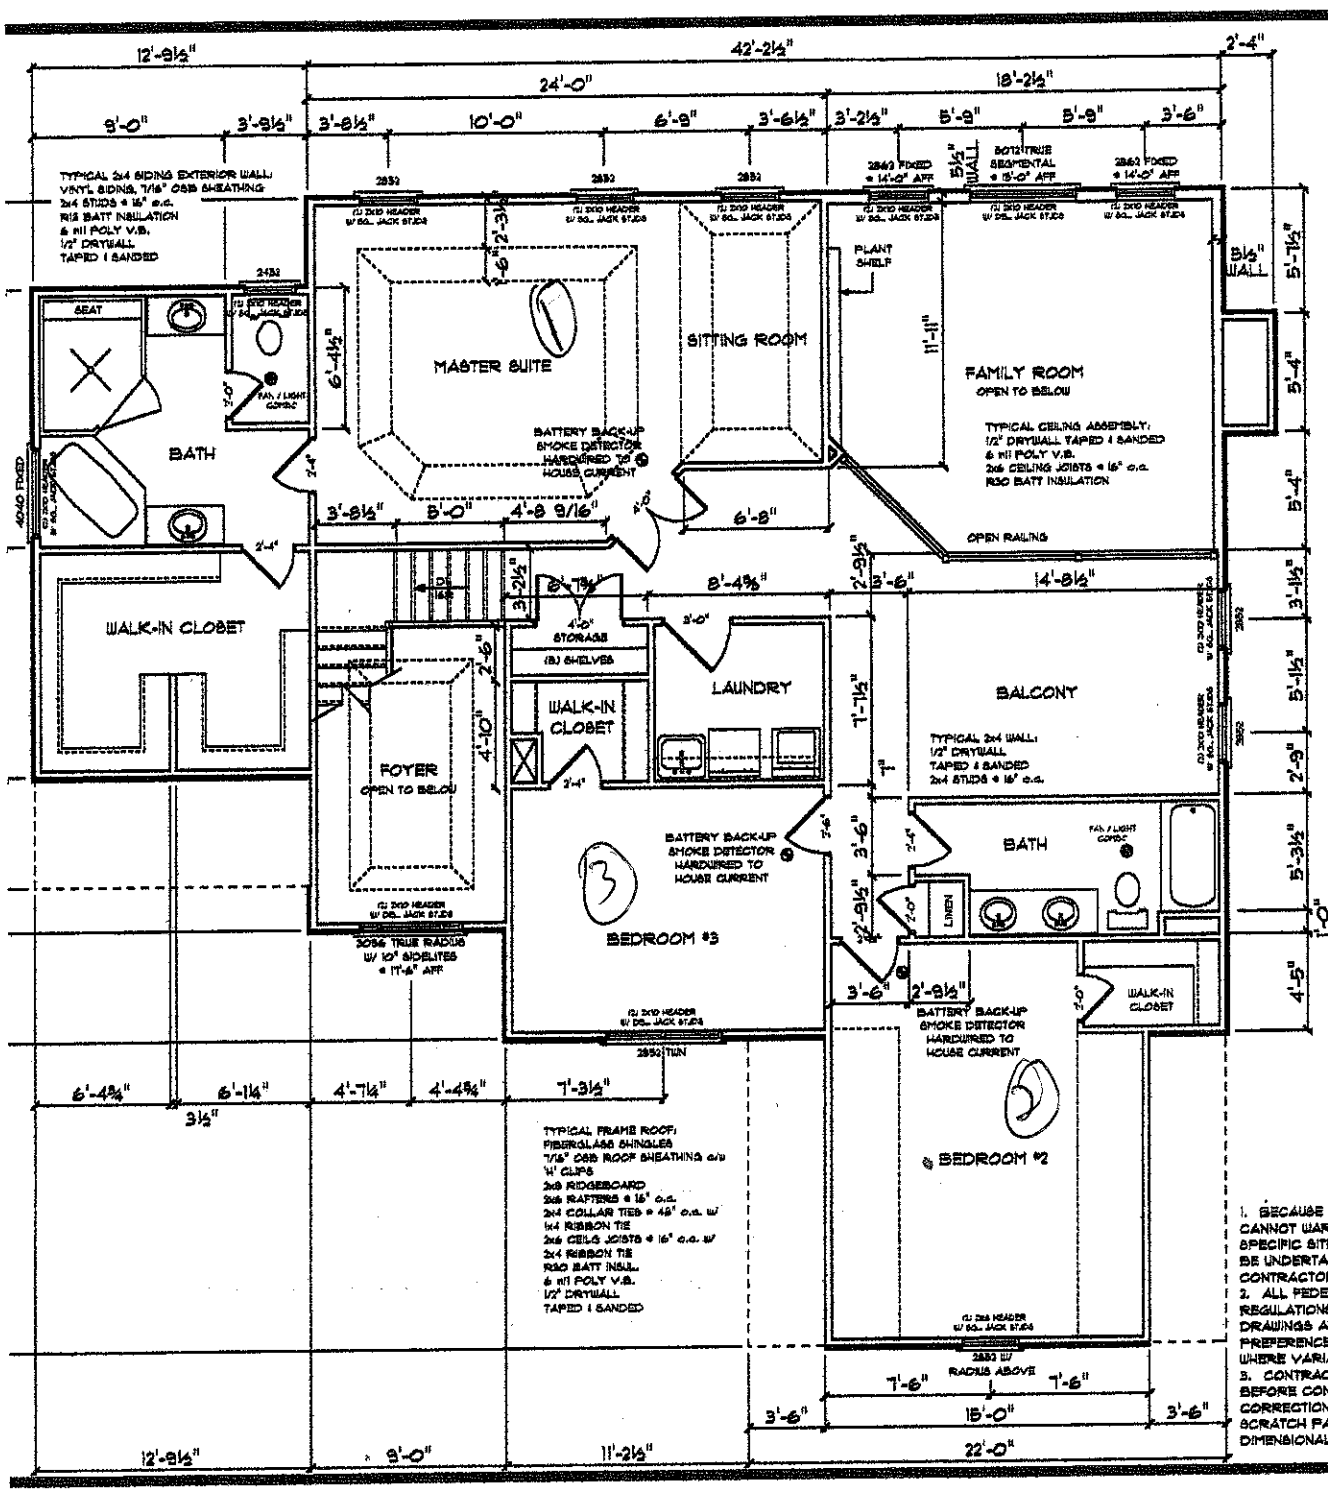

1. BECAUSE SITE CONDITION MAY VARY, SCRATCH PAD DESIGNS CANNOT WARRANT THE SUITABILITY OF THESE PLANS ON YOUR SPECIFIC SITE. CONSTRUCTION FROM THESE PLANS SHOULD NOT BE UNDERTAKEN WITHOUT THE ASSISTANCE OF A PROFESSIONAL CONTRACTOR.
2. ALL FEDERAL, STATE AND LOCAL CODES, ORDINANCES AND REGULATIONS SHALL BE CONSIDERED AS PART OF THESE DRAWINGS AND DETAILS FOR THIS BUILDING SHALL TAKE PREFERENCE OVER ANYTHING SHOWN, DESCRIBED OR IMPLIED WHERE VARIANCES OCCUR.
3. CONTRACTOR SHALL CHECK AND VERIFY ALL DIMENSIONS BEFORE CONSTRUCTION BEGINS AND COORDINATE ANY CORRECTIONS OR REVISIONS WITH THE OWNER AND DESIGNER. SCRATCH PAD DESIGNS WILL ASSUME NO LIABILITY FOR DIMENSIONAL ERRORS ONCE CONSTRUCTION BEGINS.

SHEET 5 of 8 ALTERNATE

SCRATCH PAD DESIGNS
DESIGNER OF DREAM HOMES
118 SOUTH ZION STREET LANDIS NC
OFFICE/FAX: 704-855-3434

These plans are the exclusive property of Scratch Pad Designs and may not be used in whole or in part without the written consent of Scratch Pad Designs. Unauthorized use of these plans will be prosecuted to the full extent of the law.

ALL FEDERAL, STATE, LOCAL CODES, ORDINANCES AND REGULATIONS SHALL BE CONSIDERED AS PART OF THESE PLANS AND SHALL TAKE PREFERENCE OVER ANYTHING SHOWN, DESCRIBED OR IMPLIED WHERE VARIANCES OCCUR.

© Copyright 2004

DRAWN BY: D. Ellis
DATE: SEPT. 04
Revisions:

SECOND FLOOR PLAN

THE CHARLEMAGNE