
FINAL PLANS

GM SIGN / DATE OF REVIEW

SIGN - DATE


SIGN - DATE

**** ALL EXTERIOR WALLS ARE 2 X 6 WALLS BOTH FLOORS ****

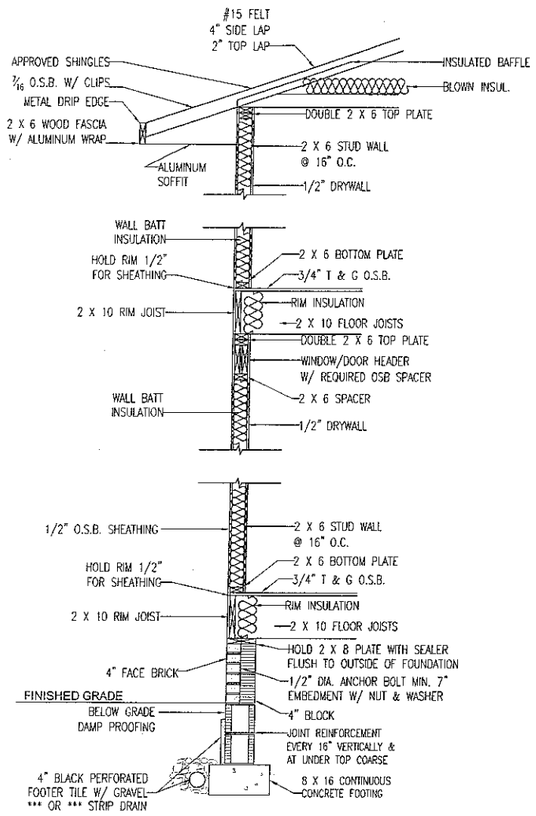

WALL DETAIL

SCALE: NTS

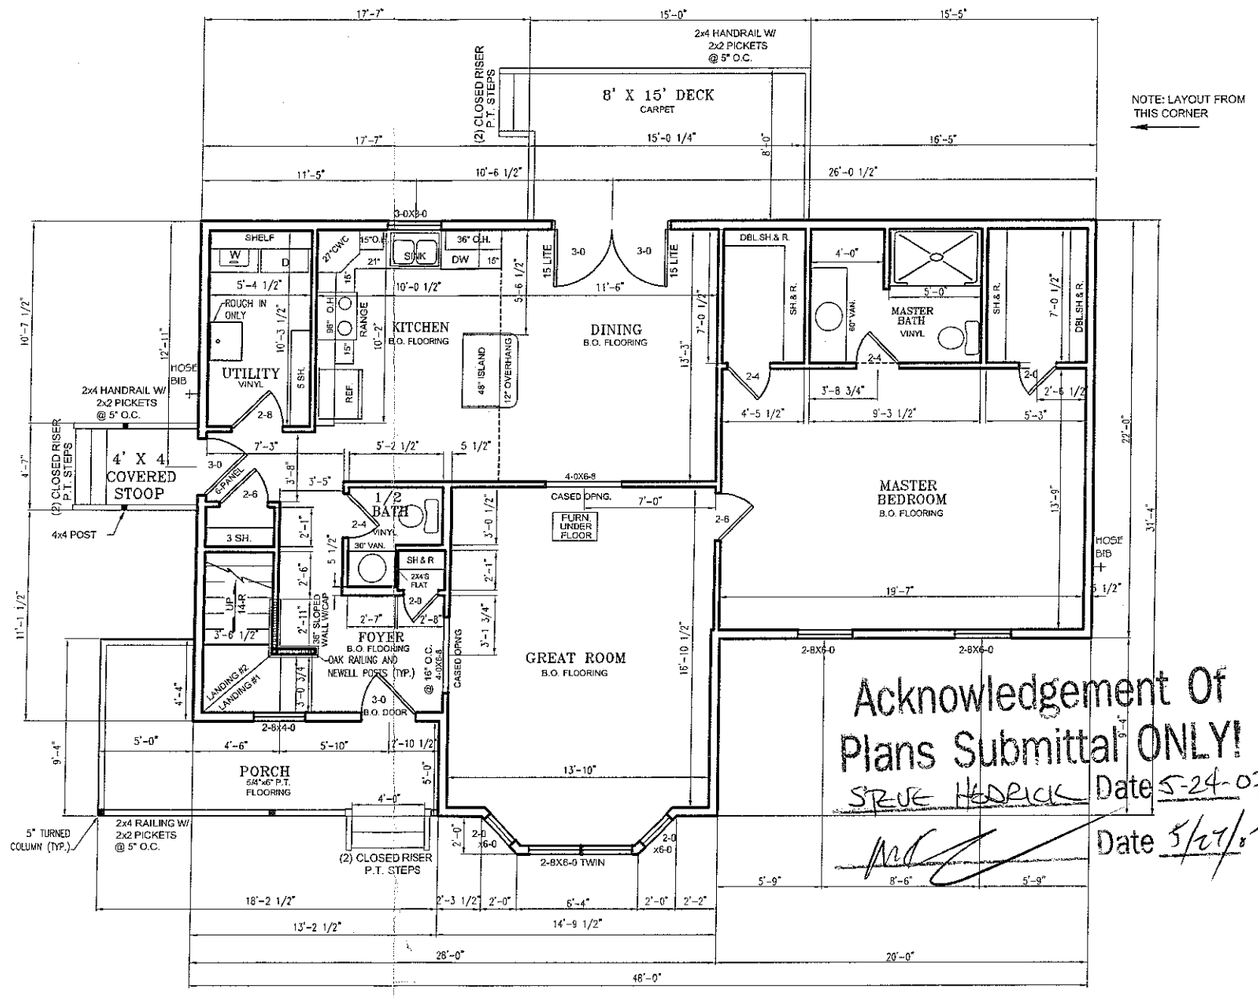

Acknowledgement Of Plans Submittal ONLY!

STEVE HENDRICK Date 5-24-07

Date 5/27/07

NOTE: ALL TUBS ARE TO HAVE A TUB/SHOWER NAILER

NOTE: ALL PLUMBING FIXTURES SHOWN ARE REPRESENTATIVE OF SIZE AND LOCATION ONLY ACTUAL STYLE AND BRAND OF FIXTURES MAY VARY.

NOTE: CLOSET SHELF HEIGHT OFF FLOOR= 42" & 84" (DOUBLE) 67" (SINGLE)

5 OF15 FIRST FLOOR PLAN

SCALE: 1/8" = 1'-0"

** B.O. FRONT DOOR IS TO BE OWNER SUPPLIED AND AHP INSTALLED.
R.O. SIZE SUPPLIED BY OWNER IS TO 38 1/4" X 82 "**

THIS PLAN IS FORMATTED FOR 1/8" SCALE IF PRINTED ON 11" X 17" PAPER

PROPERTY OF AMERICA'S HOME PLACE INC.
© COPYRIGHT 1993
ALL RIGHTS RESERVED
NOTE: VIOLATORS OF COPYRIGHT WILL BE PROSECUTED TO THE FULLEST EXTENT OF THE LAW. THE USE OF THIS PLAN BY ANYONE OTHER THAN AN AGENT OF "AMERICA'S HOME PLACE" IS IN THE VIOLATION OF THE FEDERAL COPYRIGHT ACT. TO REPORT COPYRIGHT VIOLATIONS CALL (404) 696-1998. THIS PLAN IS FOR PROVIDING AN ACCURATE ESTIMATE ONLY.

AREAS:
FIRST FLOOR: 1,250
SECOND FLOOR: 810
TOTAL HEATED: 2060
FRONT PORCH: 114
REAR DECK: 112

THE STENTFORD II D HOME PLAN FOR
MICHAEL & SHERRI KING
IREDELL, NC

DRAWN BY: JUSTIN KEISLER

SOLD BY: BUTCH WINGO

PRELIMINARY: 4-30-07
FINAL DATE: 5-18-07
REVISED:

SHEET NO. 5 OF FIFTEEN


FINAL PLANS

GM SIGN / DATE OF REVIEW

SIGN - DATE

SIGN - DATE

** ALL EXTERIOR WALLS ARE 2 X 6 WALLS BOTH FLOORS **

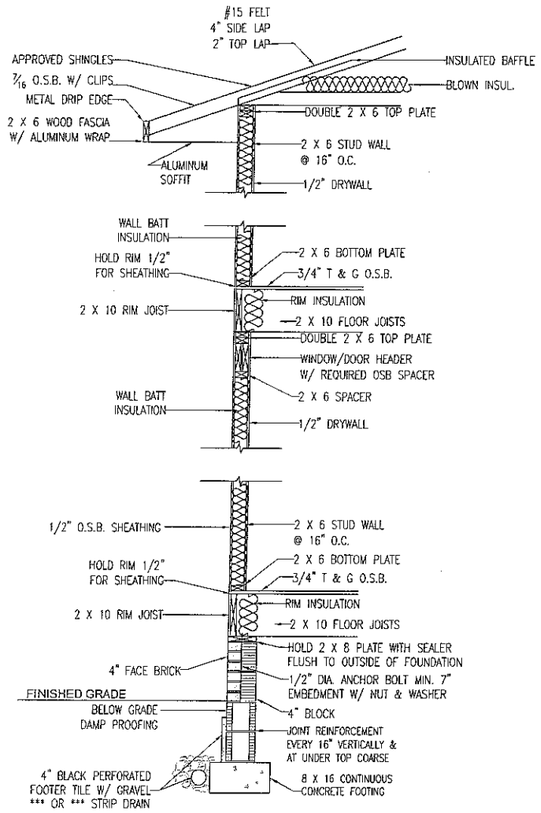


WALL DETAIL

SCALE: NTS

NOTE: ALL TUBS ARE TO HAVE A TUB/SHOWER NAILER

NOTE: CLOSET SHELF HEIGHT OFF FLOOR=
67" (SINGLE)
42" & 84" (DOUBLE)

NOTE: LAYOUT FROM THIS CORNER

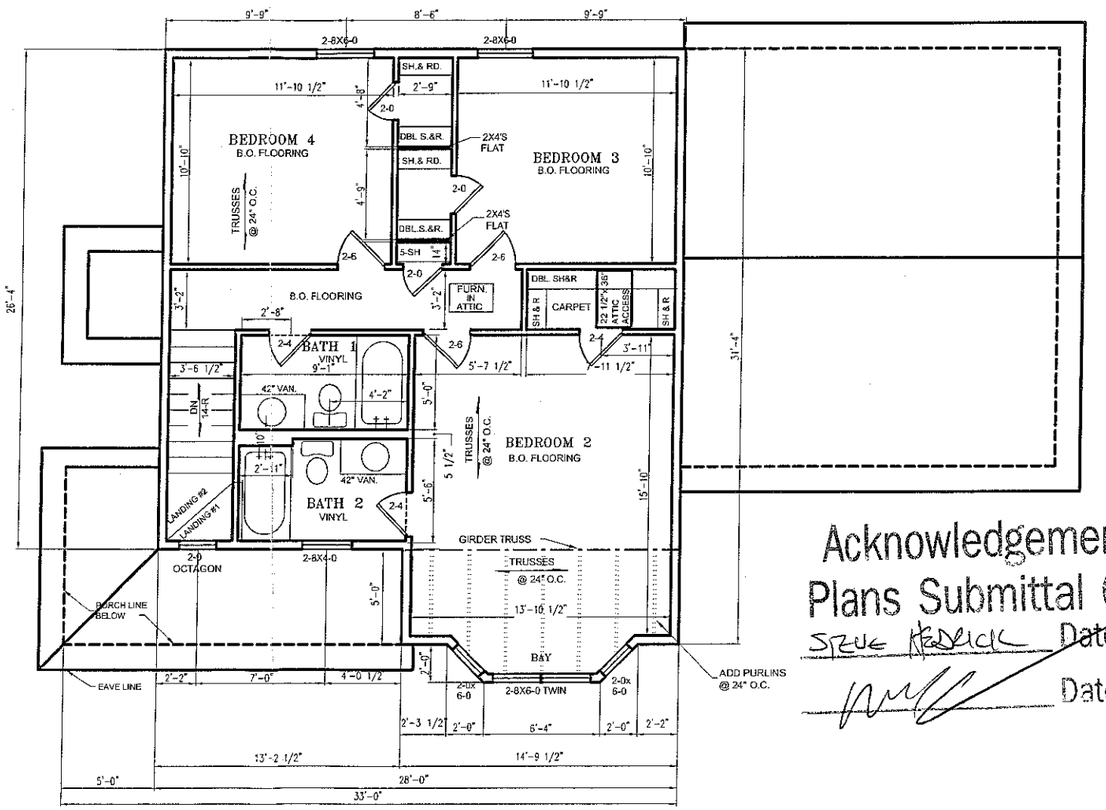

SECOND FLOOR PLAN

SCALE: 1/8" = 1'-0"

6 / OF15

Acknowledgement Of Plans Submittal ONLY!

STEVE HENDRICK Date 5-24-07

Date 5/24/07

THIS PLAN IS FORMATTED FOR 1/8" SCALE IF PRINTED ON 11" X 17" PAPER

PROPERTY OF AMERICA'S HOME PLACE INC.

© COPYRIGHT 1993 - ALL RIGHTS RESERVED -

NOTE: VIOLATORS OF COPYRIGHT WILL BE PROSECUTED TO THE FULLEST EXTENT OF THE LAW. THIS PLAN IS PROTECTED BY AMERICA'S HOME PLACE'S COPYRIGHT AND MAY NOT BE REPRODUCED WITHOUT THE WRITTEN PERMISSION OF AMERICA'S HOME PLACE INC. VIOLATION OF THIS PERSONAL COPYRIGHT ACT, TO REPORT COPYRIGHT VIOLATIONS CALL (404) 996 2128. $100 REWARD FOR RECOVERING AN ACTUAL COPYRIGHT INFRINGEMENT.

AREAS:
FIRST FLOOR: 1250
SECOND FLOOR: 610
TOTAL HEATED: 2040
FRONT PORCH: 114
REAR DECK: 112

THE STENTFORD II D HOME PLAN FOR

MICHAEL & SHERRI KING

IREDELL, NC

DRAWN BY: JUSTIN KEISLER

SOLD BY: BUTCH WINGO

PRELIMINARY: 4-30-07
FINAL DATE: 5-16-07
REVISED:

SHEET NO. 6 OF FIFTEEN