
Acknowledgement Of
Plans Submittal ONLY!
Date 8-15-06
Date 8-15-06

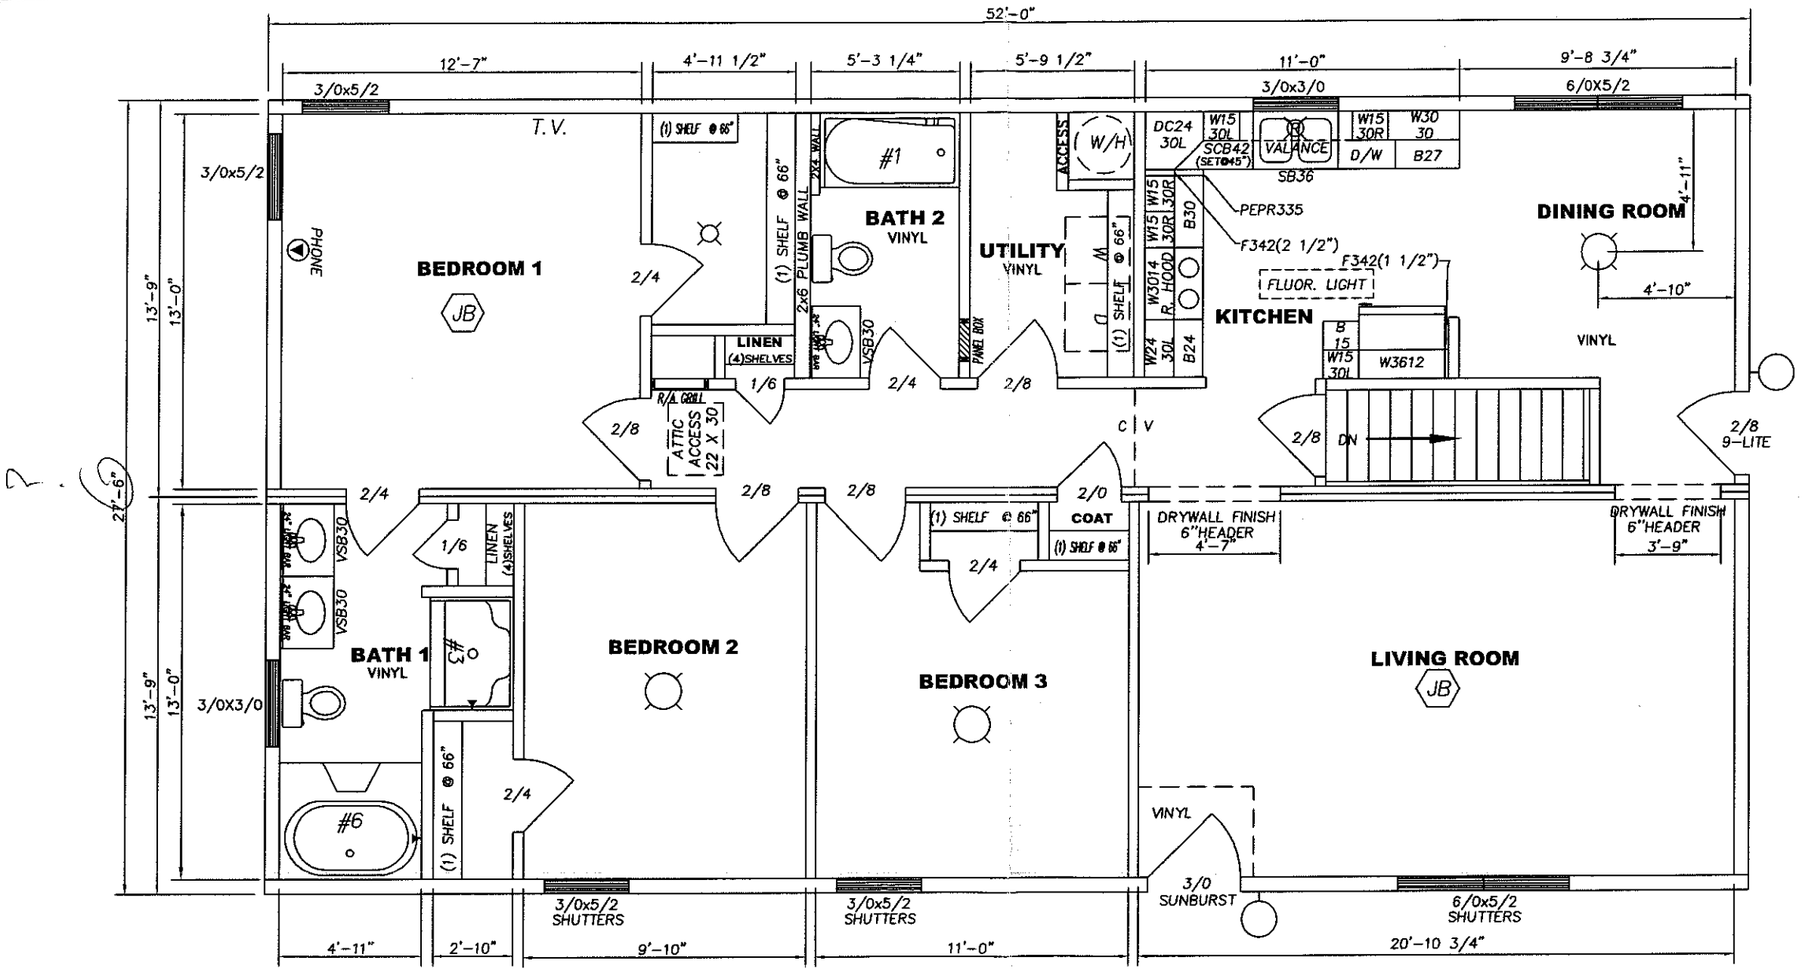

HOUSTON CONSTRUCTION
P-4672

X
BUILDERS SIGNATURE / DATE

CAROLINA BUILDING SOLUTIONS
MODEL: ABINGTON IV
SIZE: 27'-6"x52'-0"
DWG NAME: FLOOR PLAN
TOTAL SQ. FT.= 1430
BUILDER NAME: HOUSTON CONSTRUCTION
PROP # 4672
SCALE: 3/16"=1'-0"
DATE: 07/18/06
DR.BY: K.J.