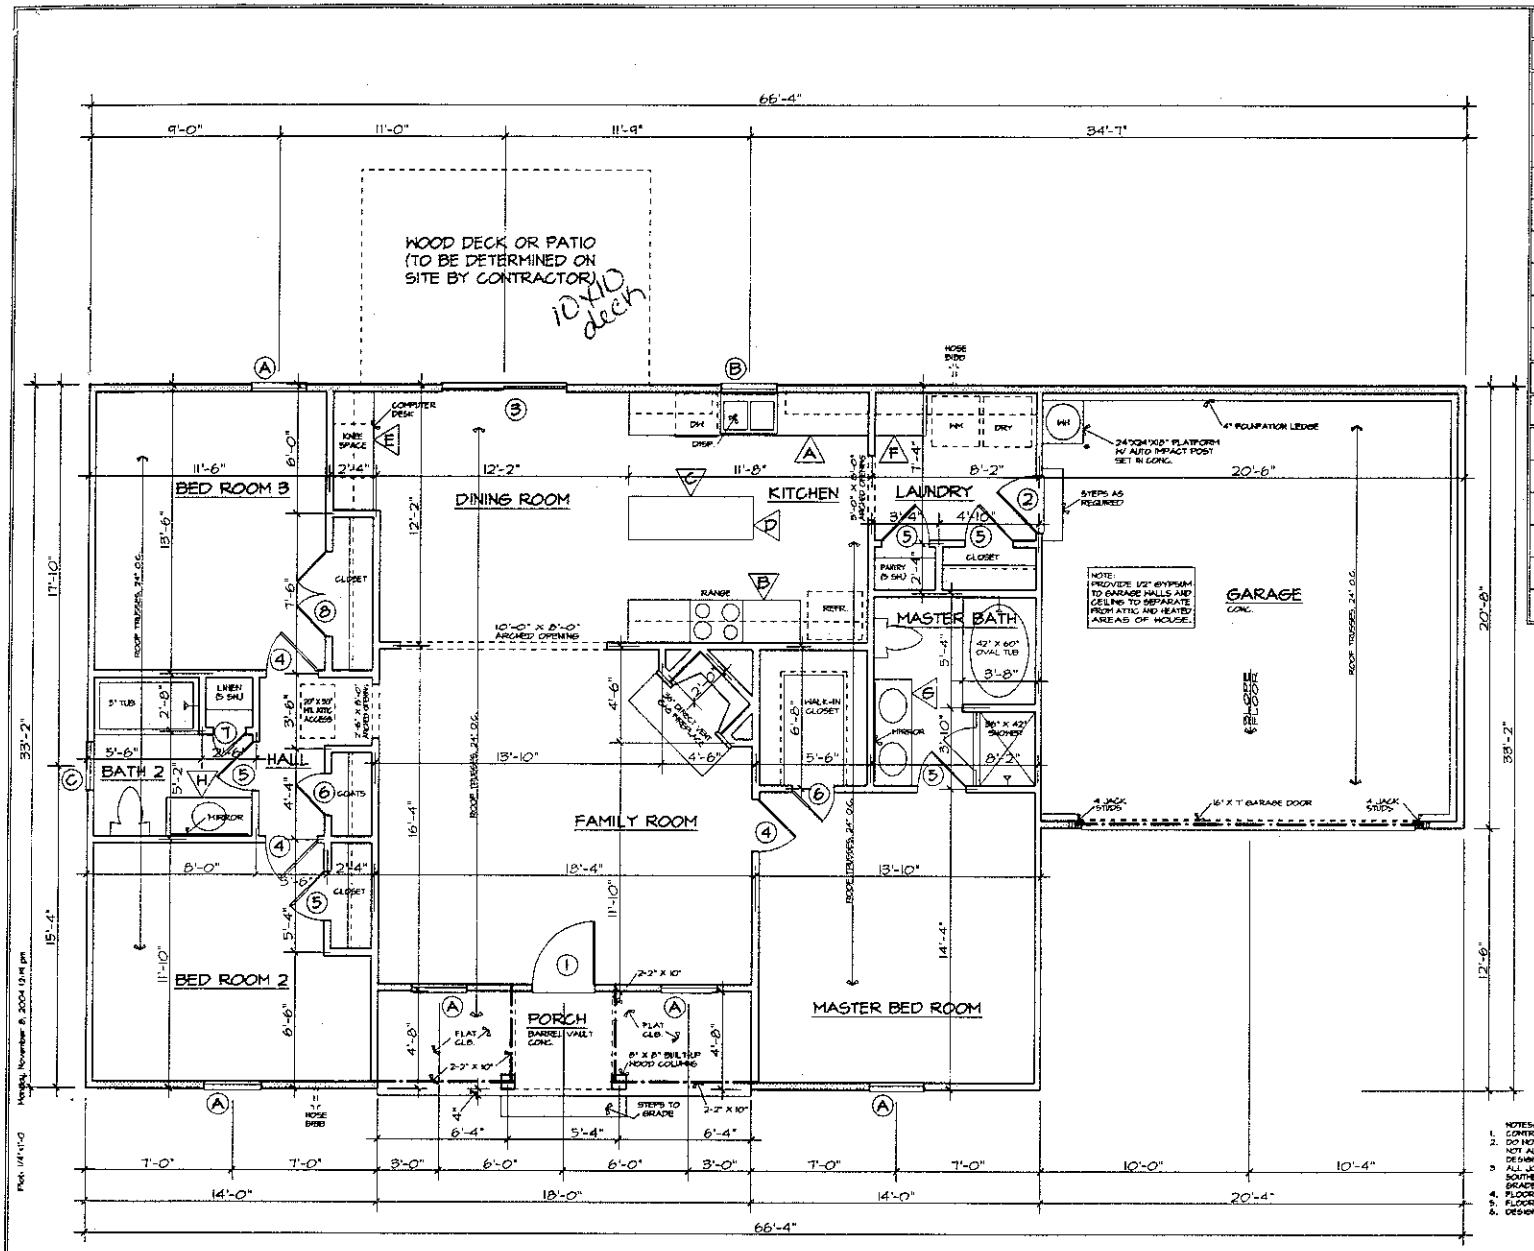


DOOR SCHEDULE

NO.	SIZE	DESCRIPTION
1	3'-0" X 6'-8" X 1 3/4" W/ 3'-0" BASE HALF ROUND TRANSOM	SEE ELEVATION
2	2'-8" X 6'-8" X 1 3/4"	20 MINUTE RATED
3	6'-0" X 6'-8"	SLIDING GLASS
4	2'-6" X 6'-8" X 1 3/8"	6 PANEL COLONIAL
5	2'-4" X 6'-8" X 1 3/8"	6 PANEL COLONIAL
6	2'-0" X 6'-8" X 1 3/8"	6 PANEL COLONIAL
7	1'-6" X 6'-8" X 1 3/8"	6 PANEL COLONIAL
8	2-2'-0" X 6'-8" X 1 3/8"	6 PANEL COLONIAL
9		

WINDOW SCHEDULE

NO.	SIZE	DESCRIPTION
A	2'-8" X 6'-0"	VINYL, SINGLE-HUNG
B	2'-8" X 3'-0"	VINYL, SINGLE-HUNG
C	2'-4" X 3'-0"	VINYL, SINGLE-HUNG
D		
E		
F		

HEADER NOTES - FIRST FLOOR:

1. ALL EXTERIOR HEADERS ON FIRST FLOOR SHALL BE 2-2" X 10" NO. 2 SOUTHERN YELLOW PINE OR BETTER UNLESS OTHERWISE NOTED.
2. ALL INTERIOR LOAD-BEARING HEADERS ON FIRST FLOOR SHALL BE 2-2" X 10" NO. 2 SOUTHERN YELLOW PINE OR BETTER UNLESS OTHERWISE NOTED.
3. ALL INTERIOR NON LOAD-BEARING HEADERS ON FIRST FLOOR SHALL BE 2-2" X 4" NO. 2 SOUTHERN YELLOW PINE OR BETTER UNLESS OTHERWISE NOTED.

AREA:

TOTAL HEATED AREA	1442 ±
GARAGE & STORAGE	420 ±
TOTAL AREA	1862 ±

BEARING WALLS SYMBOL = ═══

NOTES:
1. CONTRACTOR TO VERIFY ALL DIMENSIONS.
2. DO NOT SCALE DIMENSIONS FROM PRINTS. PLANS AND DETAILS ARE NOT ALWAYS DRAWN TO SCALE. USE DIMENSIONS GIVEN OR CONSULT DESIGNER FOR FURTHER CLARIFICATION.
3. ALL JOIST AND BEAM SPANS ARE DETERMINED FOR THE USE OF NO. 2 SOUTHERN YELLOW PINE FRAMING LUMBER. THE USE OF ANY OTHER GRADE OR SPECIES MUST BE VERIFIED.
4. FLOOR TO TOP PLATE FIRST FLOOR = 9'-1 1/2"
5. FLOOR TO HINDER HEAD HEIGHT FIRST FLOOR = 7'-0" (UNLESS OTHERWISE NOTED)
6. DESIGN LOADS FOR FLOOR TRUSSES: 40 psf LIVE, 10 psf DEAD (TOP CHORD) 0 psf LIVE, 5 psf DEAD (BOTTOM CHORD)

© 2004

FLOOR PLAN

SCALE: 1/4" = 1'-0"

KEMP CUSTOM HOMES
1442-A

HOMES BY:
DRAFTWORKS
RESIDENTIAL DESIGN AND DRAFTING
855 WANDA'S COURT
MARTINDALE, TX 78655
OFFICE/FAX: 512/357-4171 MOBIL: 512/781-5108

JOB NO.: KEMP
DATE: 11/04
DRAWN BY: JAD
REVISIONS:
SHT. DR. CAD
SHEET NO. 2 OF 7

Plot: 11/4/04 Monday, November 8, 2004 12:14 pm
G:\DraftWorks\1442-A\1442-A.dwg