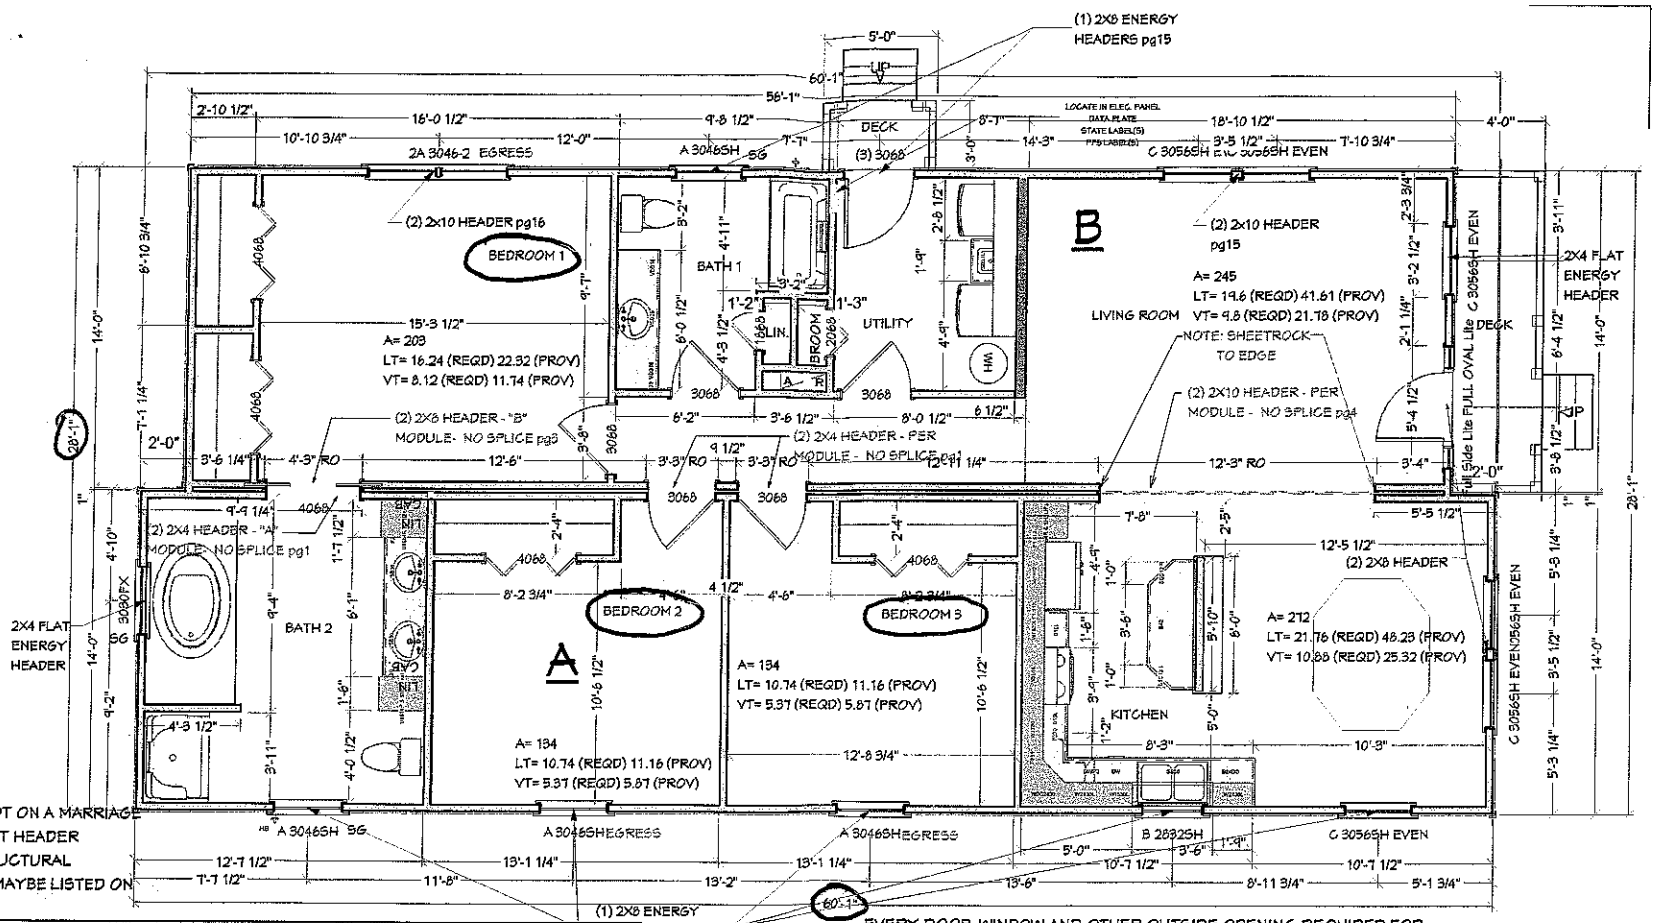


NOTE:
INTERIOR DOORS NOT ON A MARRIAGE LINE HAVE A 2X4 FLAT HEADER OTHER HEADER STRUCTURAL SUPPORT OPTIONS MAYBE LISTED ON FLOOR PLAN

WINDOW SCHEDULE 1ST FLOOR

LABEL	QTY	FLOOR	WIDTH	HEIGHT	R/O	DESCRIPTION	HEADER
2A 3046-2	1	1	74 "	54 "	77"X57 3/4"	MULLED UNIT	2X10X80" (2)
A 3046SH	4	1	36 "	54 "	38 1/2"X57 3/4"	SINGLE HUNG	2X6X41 1/2" (2)
B 2832SH	1	1	32 "	38 "	34 1/2"X41 3/4"	SINGLE HUNG	2X6X37 1/2" (2)
C 3056SH EVEN	6	1	36 "	66 "	38 1/2"X69 3/4"	SINGLE HUNG	2X6X41 1/2" (2)
3030FX	1	1	36 "	36 "	38 1/2"X39 3/4"	FIXED GLASS	2X6X41 1/2" (2)
FULL SIDE LITE	2	1	12 "	80 "	12"X83 3/4"	FIXED GLASS	2X6X15" (2)

DOOR SCHEDULE 1ST FLOOR

LABEL	QTY	FLOOR	SIZE	WIDTH	HEIGHT	R/O	DESCRIPTION	HEADER
(3) 3068	1	1	3068 R EX	36 "	80 "	38 1/2"X83"	EXT. HINGED-6 PANEL	2X0X38 1/2" (2)
3068	1	1	3068 R IN	36 "	80 "	38"X82 1/2"	HINGED-6 PANEL	2X6X41" (2)
3068	2	1	3068 L IN	36 "	80 "	38"X82 1/2"	HINGED-6 PANEL	2X6X41" (2)
3068	1	1	3068 R IN	36 "	80 "	39"X82 1/2"	HINGED-6 PANEL	2X6X42" (2)
3068	1	1	3068 L IN	36 "	80 "	39"X82 1/2"	HINGED-6 PANEL	2X6X42" (2)
4068	1	1	4068 L/R	48 "	80 "	99"X82 1/2"	DOUBLE POCKET-DOOR P09	2X8X102" (2)
1868	1	1	1868 L IN	20 "	80 "	22"X82 1/2"	HINGED-6 PANEL	2X6X25" (2)
4068	4	1	4068 L/R	48 "	80 "	50"X82 1/2"	4 DR. BIFOLD-DOOR P05	2X8X53" (2)
(6) 3068 FULL OVAL	1	1	3068 L EX	36 "	80 "	38 1/2"X83"	EXT. HINGED-6 PANEL	2X6X41 1/2" (2)
2068	1	1	2068 R	24 "	80 "	26"X82 1/2"	2 DR. BIFOLD-DOOR P05	2X6X29" (2)

EVERY DOOR, WINDOW AND OTHER OUTSIDE OPENING REQUIRED FOR VENTILATION PURPOSES SHALL BE SUPPLIED WITH APPROVED TIGHTLY FITTED SCREENS OF NOT LESS THAN 16 MESH PER INCH AND EVERY SCREEN DOOR USED FOR INSECT CONTROL SHALL HAVE A SELF-CLOSING DEVICE SCREEN TO BE PROVIDED NY NUILDER IF REQUIRED

NOTE:
BLOWER DOOR TEST
TO BE PERFORMED BY BUILDER ON-SITE

MODIFIED SUMMERLYN
1,624 SQ. FT. FIRST FLOOR
56 SQ. FT. PORCH
LOFTON
CUSTOMER - SPEC 2

Acknowledgement Of Plans Submittal ONLY!
Date 3-9-16
Date

CARDINAL HOMES ®
HO. NUMBER 3442
FP. NUMBER -
PRINT NO. 215126
DATE 03-25-2015
DRAWN BY: J. MCCORMICK
SCALE: 3/16" = 1'-0"
REVISIONS -

FLOOR PLAN

© 2014 Cardinal Homes Inc.

SHEET: 2.0 OF 6