
5/8/13

Justin Henderson 5-8-13

APPROVED BY
NTA INC. 07/31/2012
Approval of this document does not authorize or approve any deviation or deviations from the requirements of applicable State Laws.
David Richter

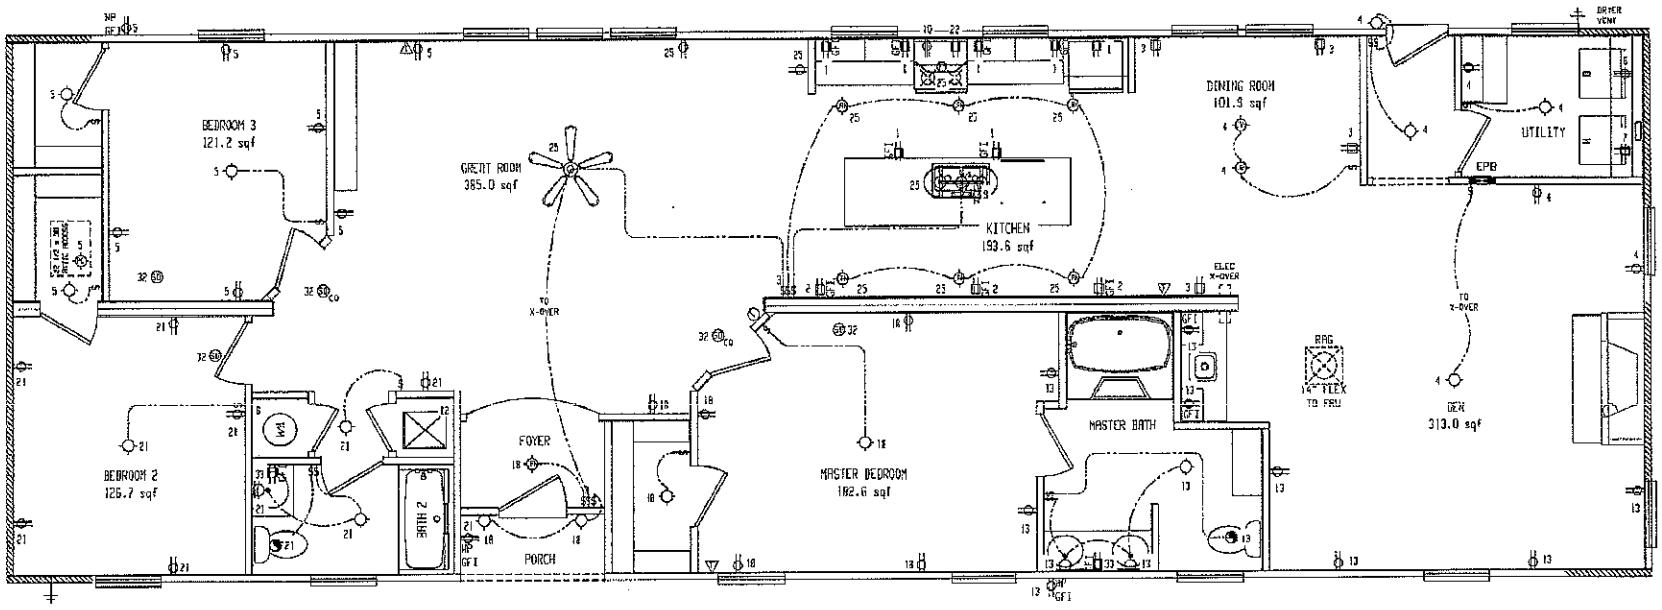

NOTE: ALL FAMILY, DINING, LIVING, PARLOR, LIBRARIES, DENS, BEDROOMS, SUNROOMS, RECREATION ROOMS, CLOSETS, HALLWAYS OR SIMILAR ROOMS OR SPACES SHALL BE PROTECTED BY A LISTED ARC-FAULT CIRCUIT INTERRUPTER IN ACCORDANCE WITH SECTION 210.12 OF THE NEC.

ELECTRICAL SCHEDULE

CIR. NO.	DESCRIPTION	BRK. AMP.	VOLTS	COPPER WIRE
1	PORTABLE APPLIANCES	20	120	12
2	PORTABLE APPLIANCES	20	120	12
3	PORTABLE APPLIANCES	20	120	12
4	GEN. LIGHTING GFI RCPT.	15	120	14
5	GEN. LIGHTING GFI RCPT.	15	120	14
6	ELEC. WATER HEATER	CIRCUITS VARY, SEE		
	SPLTR PAGE PLN-3.6 FOR HED, PLN-1.1 FOR HOO			
7	KITCHEN RECEPT.	20	120	12
8	DRYER RECEPT.	30	240	10
9	OPT. DISHWASHER	15	120	14
10	ELECT. RANGE/COOKTOP	40	240	8
11	GAS FURNACE	15	120	14
12	ELECTRIC FURNACE	CIRCUITS VARY, SEE		
	SPLTR PAGE PLN-3.5 FOR HAD, PLN-1.5 FOR FOO			
13	GEN. LIGHTING GFI RCPT.	15	120	14
14	OPT. COOLER BOX	15	120	14
15	OPT. OVERSIZE DISPOSER	15	120	14
16	FREEZER	20	120	12
17	OPT. WHIRLPOOL	20	120	14
18	GEN. LIGHTING GFI RCPT.	15	120	14
19	GEN. LIGHTING GFI RCPT.	15	120	14
20	GEN. LIGHTING GFI RCPT.	15	120	14
21	GEN. LIGHTING GFI RCPT.	15	120	14
22	OPT. MICROWAVE	20	120	12
24	ELECT. BUILT-IN OVEN	20	240	12/2
25	GENERAL LIGHTING	15	120	14
26	GENERAL LIGHTING	15	120	14
27	GENERAL LIGHTING	15	120	14
28	GENERAL LIGHTING	15	120	14
29	GENERAL LIGHTING	15	120	14
30	ELEC UNDERFLOOR HEAT PUMP	40	240	8/2
32	SMOKE ALARMS	15	120	14
33	BATH GFI	20	120	12

BRAND	SERIES
SCHULT	CL28

CMH MANUFACTURING, INC.

REVISIONS	BY	DATE

GENERAL NOTES

LOCK-OUT BREAKER ON CIRCUIT #6

DRAWING TITLE

ELECTRICAL PLAN

MODEL NAME			SQ. FT.
			1900
PLANT	DESCRIPTION		MODEL NO.
958	28X76 3BR-2BA		2458
DRAWN BY	ORIG. DATE	DATE PRINTED	SHEET NO.
DAC	02/07/2012	02/23/2012	11-1