Close entrance to laundry
From Garage

SEE SHEET 15
FOR KITCHEN
DETAILS

Add 3/0 Exterior
Door w/ Flood light
and 1 switch
4x4 concrete Pad

Add Fireplace
Contemporary w/ TV. niche

Add 4' HTD SF

64'-0"

4'

3/0x5/2

2/0x5/2

2/0x5/2

2/8x3/2

2/8x5/2 TRIPLE

2/8x5/2

2/8x5/2

OPT.
36" D.V
F.P.

Add 3' shower

SEE SHEET 16
FOR BATH
DETAILS

SEE SHEET 16
FOR BATH
DETAILS

LAUNDRY

BREAKFAST
11'-3" x 11'-5"

GREAT ROOM
17'-2" x 15'-0"

MASTER BEDROOM
14'-7" x 13'-6"
18'-7" x 13'-6"

KITCHEN
11'-0" x 11'-7"

RISO #5

GARAGE
19'-8" x 33'-4"

OPTIONAL
BATH #1

W.I.C

F.A.U

BATH #2

22-1/2"x30"
ACCESS

Add 3/0 Exterior
Door w/ Light and
1 switch 4x4 Concrete Pad

GARAGE DN
POWR

DINING RM/BEDRM
x 12'-0"

FOYER
6'-8" x 10'-3"

Add optional 2nd sink
(Dbl vanity) Master Bath

BEDROOM 3/DEN
11'-0" x 9'-11"
13'-0" x 9'-11"

BEDROOM 2
11'-5" x 9'-11"
13'-5" x 9'-11"

Add Additional
2nd Sink (Dbl vanity)
Bath #2

2/8x5/2 TWIN

2/8x5/2

2/8x5/2

FRONT PORCH

4'-0"

5'-7" 8'-10" 5'-7" 5'-10" 9'-1" 9'-1" 13'-11" 6'-1"

20'-0" 11'-3" 32'-9"

64'-0"

EXTERIOR DIMENSIONS ARE TO OUTSIDE
OF 1/2" SHEATHING. INTERIOR DIMENSIONS
ARE TO FACE OF 3 1/2" STUD.

Acknowledgement Of
Plans Submittal ONLY!

STEVE HEDRICK Date 9-12-03 Mark Williams 7-19-03

Date 9-12-03 Paulette Hollis 7-19-03

Reduce to a 2/8 x 3/0 Twin

1st FLOOR PLAN
1/8" = 1'-0"

WAYNE HOMES
Building better for less

REVISIONS	
No.	Date
1	XX-XX-XXXX
2	XX-XX-XXXX
3	XX-XX-XXXX
4	XX-XX-XXXX
5	XX-XX-XXXX
6	XX-XX-XXXX

© COPYRIGHT 2000
WAYNE HOMES

NOTICE:
All drawings, specifications and models (non-electronic) are property of service only and remain the property of Wayne Homes. The reproduction or issuance of these documents in any form (electronic or otherwise) for any purpose is strictly prohibited. Any violation will be subject to legal action.

DO NOT SCALE DRAWING
FOR DIMENSIONS NOT SHOWN
CONTACT PLAN COORDINATOR
FOR CLARIFICATION


1-1663 - C
1st FLOOR PLAN

DESIGN REFERENCE CODE
WYN0006
DRAWN BY/CHECK BY
ASC-KDH \ BWJ
ISSUE DATE
01/15/03
PLAN NUMBER
1663
CAD FILE NAME
1663C005
SHEET NUMBER
C-5

FILENAME: 1663C005.DWG SCALE: 1:1 LAST SAVED ON 11/17/2000

WAYNE HOMES
Building better for less.


BASEMENT FLOOR PLANS
DISCOVERY SERIES

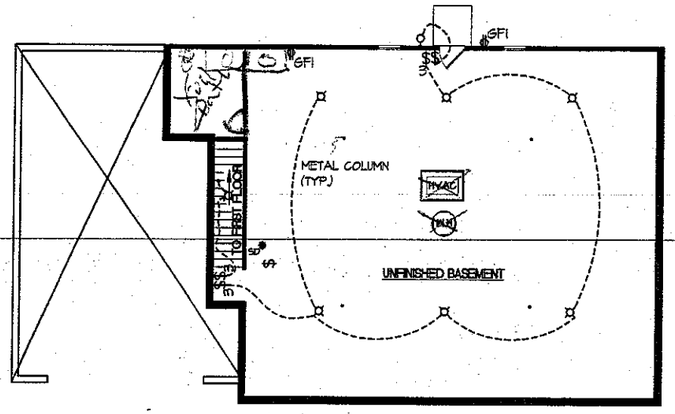


Paulette Willis 7/19/03
Mark Williams 7-19-03

1663
THE COLUMBUS
(1 STORY)


Acknowledgement Of
Plans Submittal ONLY!
Steve Hoerich Date 9-12-03
Date 9-12-03

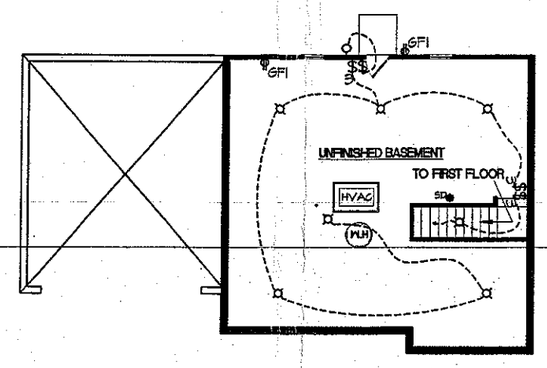


1816
THE MAGELLAN
(2 STORY)

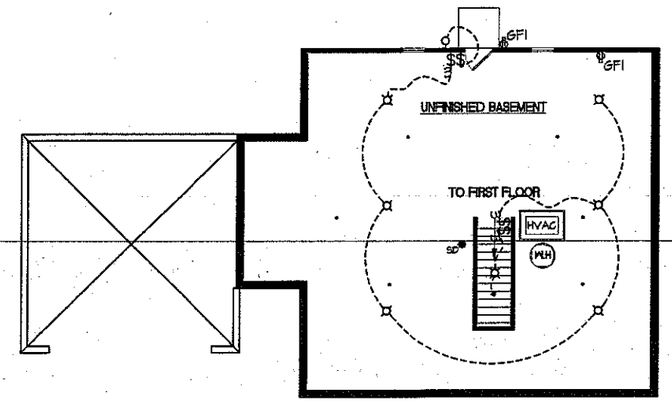


1828
THE BOONE
(1 1/2 STORY)

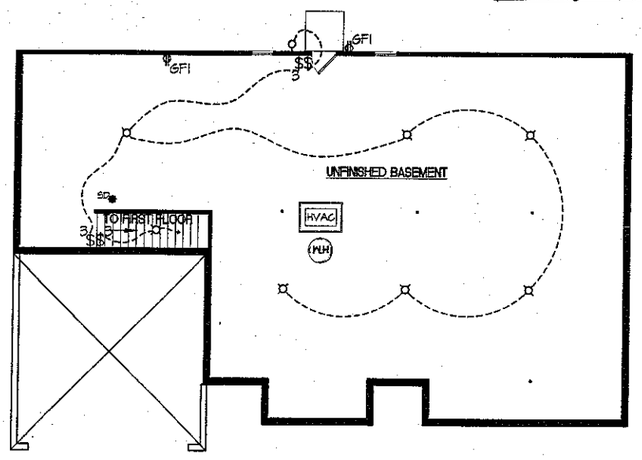

1935
THE HUDSON
(1 STORY)

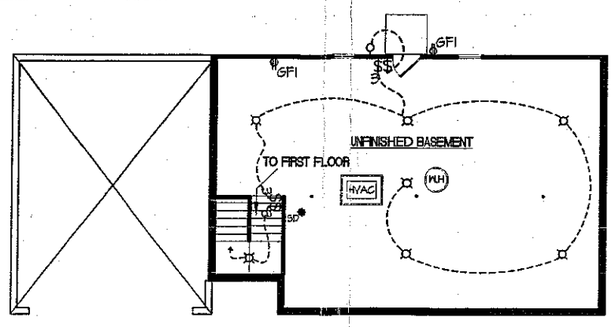

1993
THE ERICKSON
(2 STORY)

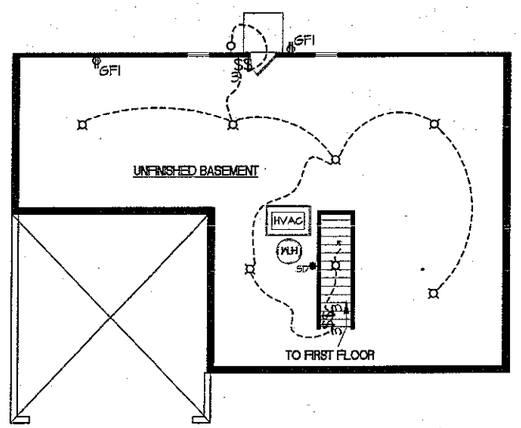

2176
THE
CORONADO
(2 STORY)

© Wayne Homes
rev. 4/08/2003

NOTE: NOT TO SCALE.
Metal columns, windows and door placement, as well as quantities are subject to management change. We reserve the right to make changes without notice.

EQUAL HOUSING OPPORTUNITY