
Acknowledgement Of
~~Plans Submittal ONLY!~~
Date 6/27/16
Date 06/27/16

Change approved by owner & builder 6/23/16 Kathleen Saunders

SQUARE FOOTAGE	
1ST FLOOR HEATED	2290
2ND FLOOR HEATED	388
LOFT	77
TOTAL HEATED	2689
GARAGE	499
PORCHES	275
TOTAL UNDER ROOF	3463

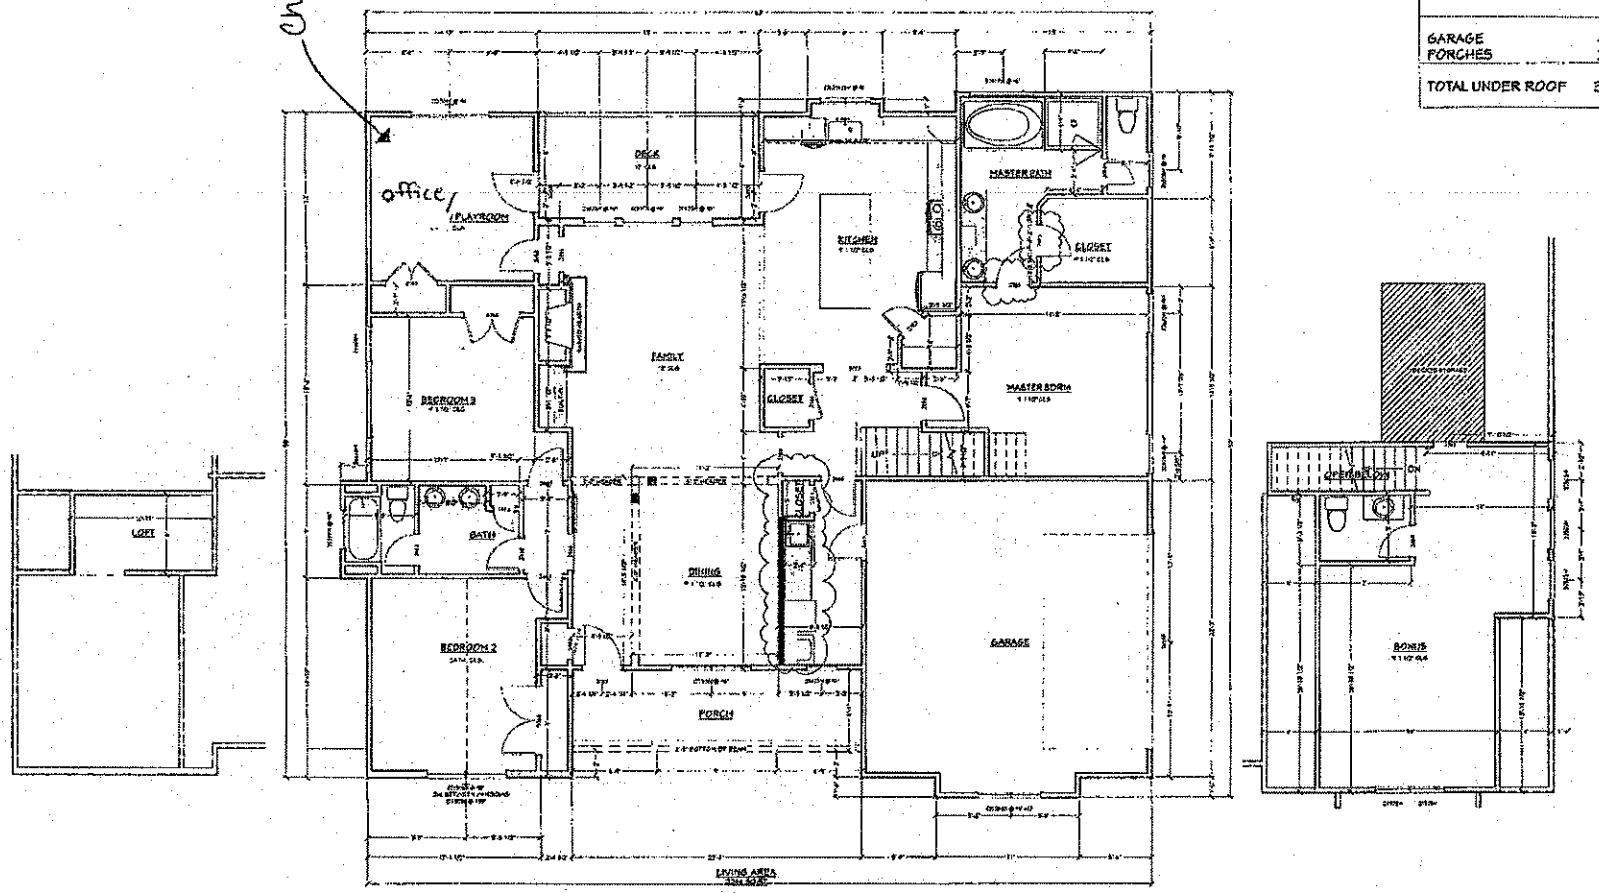

FIRST FLOOR PLAN
SCALE 1/4" = 1'-0"

Contractor Initials _____ Date ____ Customer Initials _____ _____ Date ____

PROJECT DESCRIPTION: Green Residence

BUILD4G.com
PO BOX 69
TROUTMAN NC 28166
704-485-7678

DATE: 6/21/2016
SCALE:
SHEET: A-4