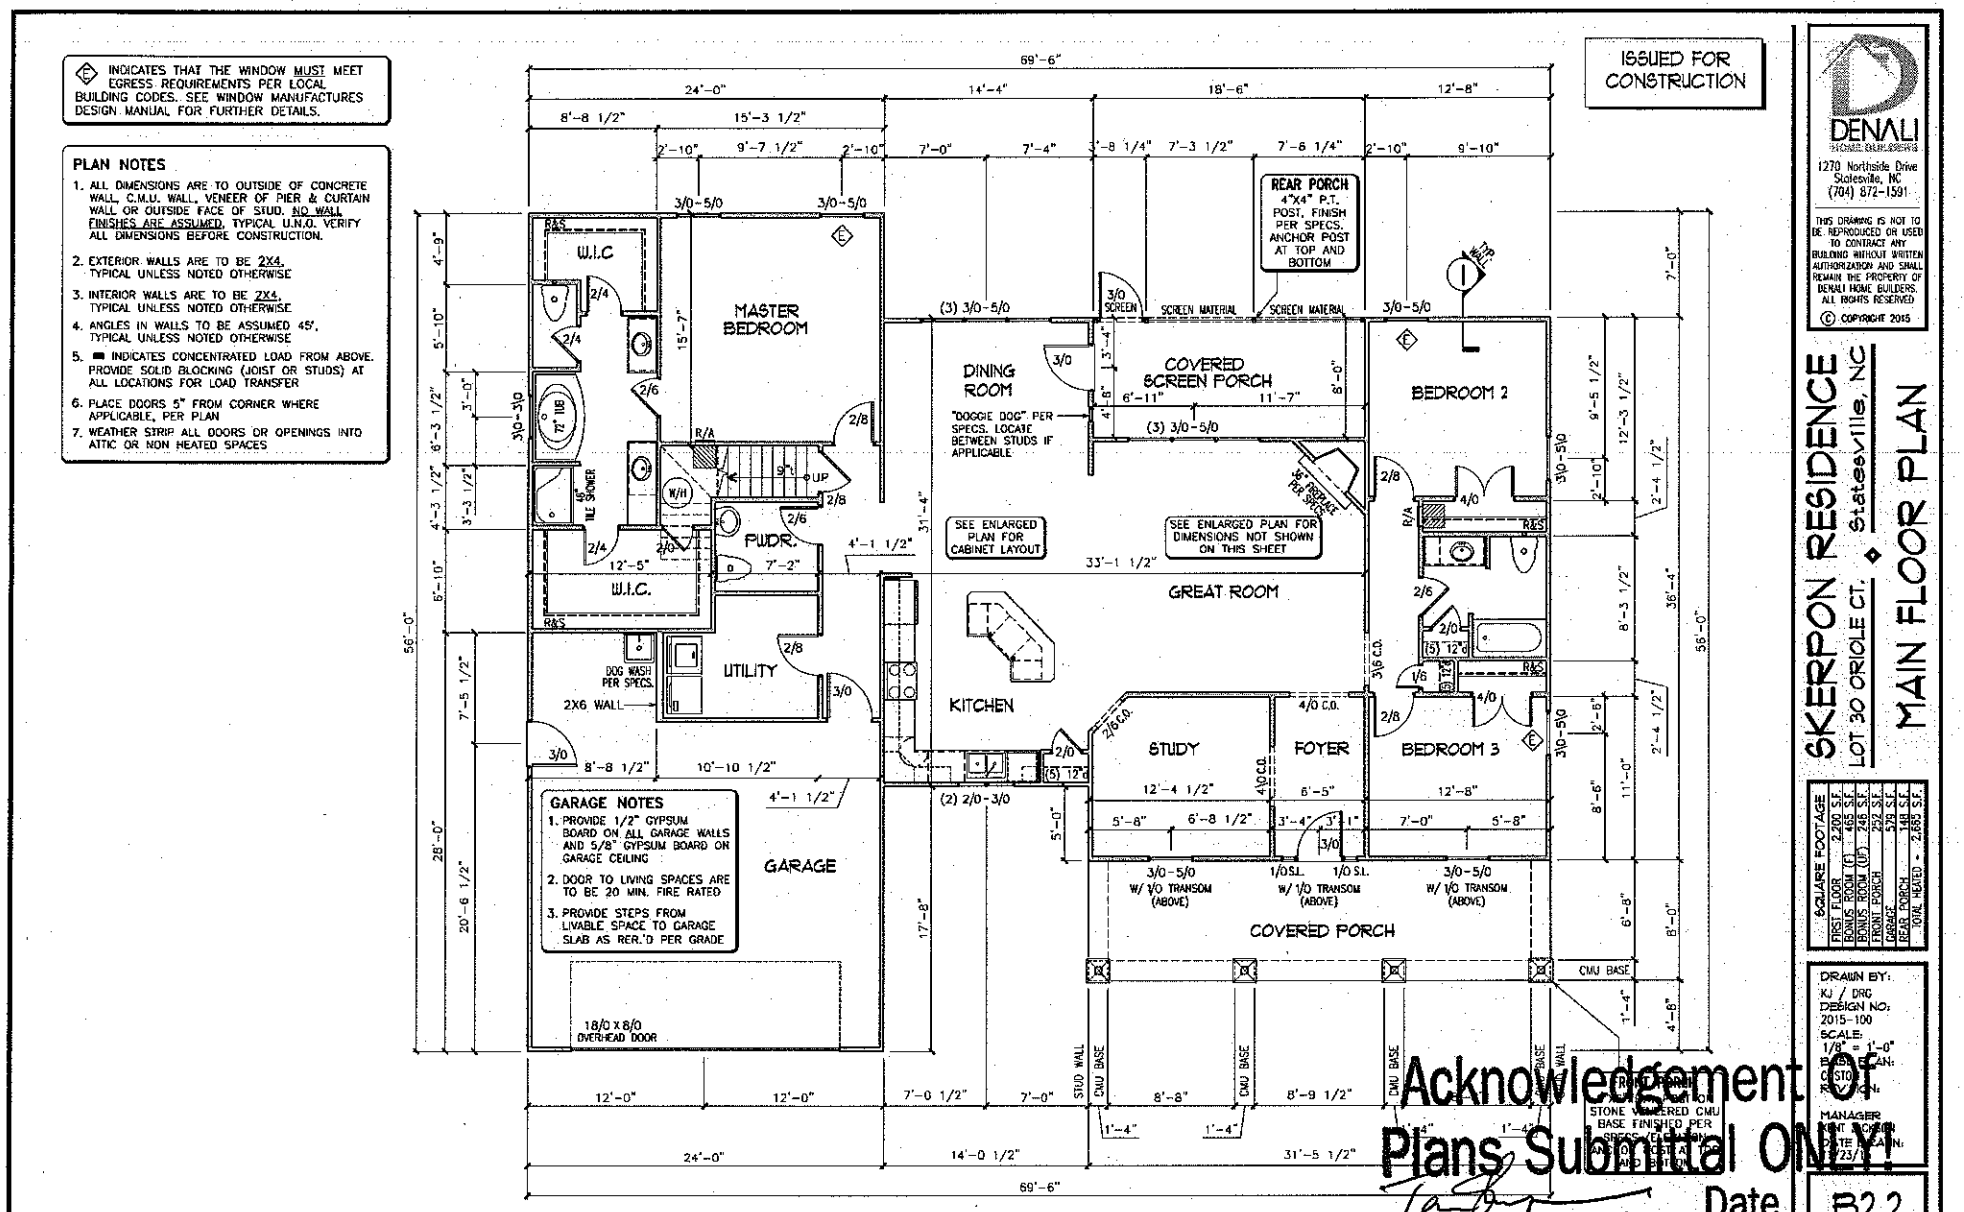



Acknowledgement of Plans Submittal ONLY!

Date

Date 12/10/15

DENALI HOME BUILDERS
1270 Northside Drive
Statesville, NC
(704) 872-1591

THIS DRAWING IS NOT TO BE REPRODUCED OR USED TO CONTRACT ANY BUILDING WITHOUT WRITTEN AUTHORIZATION AND SHALL REMAIN THE PROPERTY OF DENALI HOME BUILDERS. ALL RIGHTS RESERVED
© COPYRIGHT 2015

# SKERPON RESIDENCE
LOT 30 ORIOLE CT. ◆ Statesville, NC


## MAIN FLOOR PLAN

| SQUARE FOOTAGE | |
|---|---|
| FIRST FLOOR | 2,200 S.F. |
| BONUS ROOM (F) | 468 S.F. |
| BONUS ROOM (UP) | 246 S.F. |
| FRONT PORCH | 252 S.F. |
| GARAGE | 579 S.F. |
| REAR PORCH | 148 S.F. |
| TOTAL HEATED | 2,665 S.F. |

DRAWN BY: KJ / DRC
DESIGN NO: 2015-100
SCALE: 1/8" = 1'-0"
BOARD PLAN:
CUSTOMIZATION:
MANAGER
PRINT DATE:
DATE PLAN:
12/23/15

B2.2

ISSUED FOR CONSTRUCTION

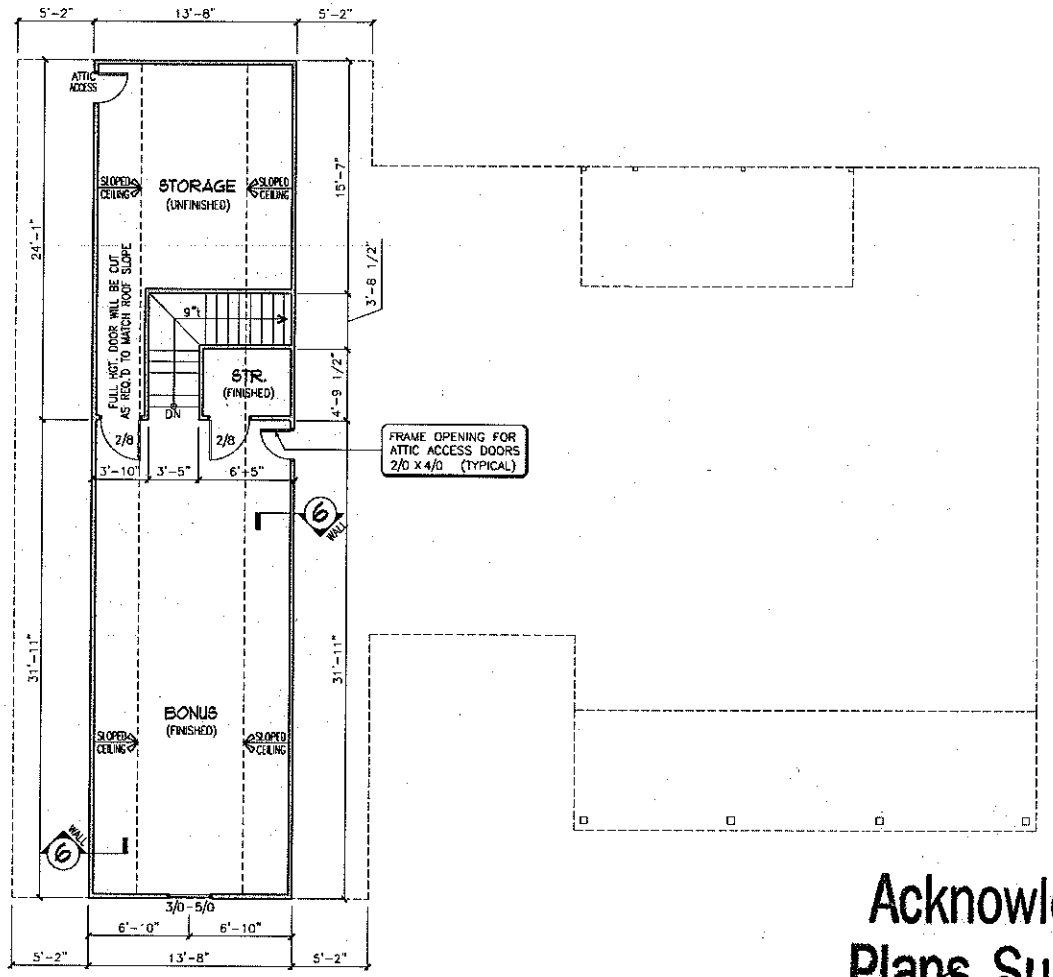


Acknowledgement Of Plans Submittal ONLY!

Date

Date 12/10/15


DENALI HOME BUILDERS
1270 Northside Drive
Statesville, NC
(704) 872-1591



THIS DRAWING IS NOT TO BE REPRODUCED OR USED TO CONTRACT ANY BUILDING WITHOUT WRITTEN AUTHORIZATION AND SHALL REMAIN THE PROPERTY OF DENALI HOME BUILDERS. ALL RIGHTS RESERVED
© COPYRIGHT 2015


# SKERPON RESIDENCE

LOT 30 ORIOLE CT. ◆ Statesville, NC

## UPPER LEVEL PLAN

| SQUARE FOOTAGE | |
|---|---|
| FIRST FLOOR | 2,200 S.F. |
| BONUS ROOM (1) | 465 S.F. |
| BONUS ROOM (UP) | 240 S.F. |
| FRONT PORCH | 592 S.F. |
| REAR PORCH | 148 S.F. |
| TOTAL HEATED | 2,665 S.F. |

DRAWN BY: KJ / DRG
DESIGN NO: 2015-100
SCALE: 1/8" = 1'-0"
BASE PLAN: CUSTOM
REVISION:
MANAGER: KAT JACKSON
DATE DRAWN: 11/23/15

B2.4