


Acknowledgement Of
Plans Submittal ONLY!
Date 1-7-04
Date 1-7-04

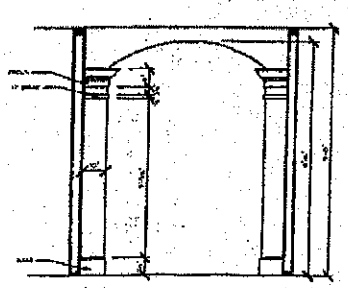


ENTRY ARCH DETAIL

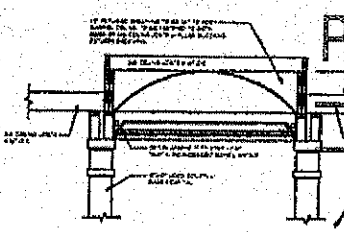


BARREL CEILING DETAIL • ENTRY

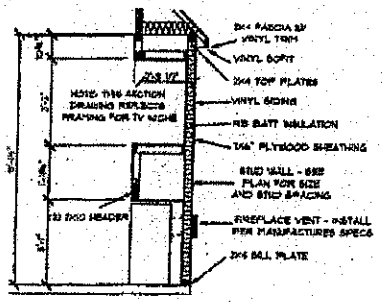


FIREPLACE FRAMING
CROSS SECTION

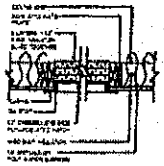

ATTIC HATCH

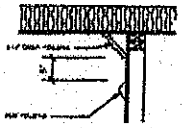

2 PIECE CROWN MOULDING

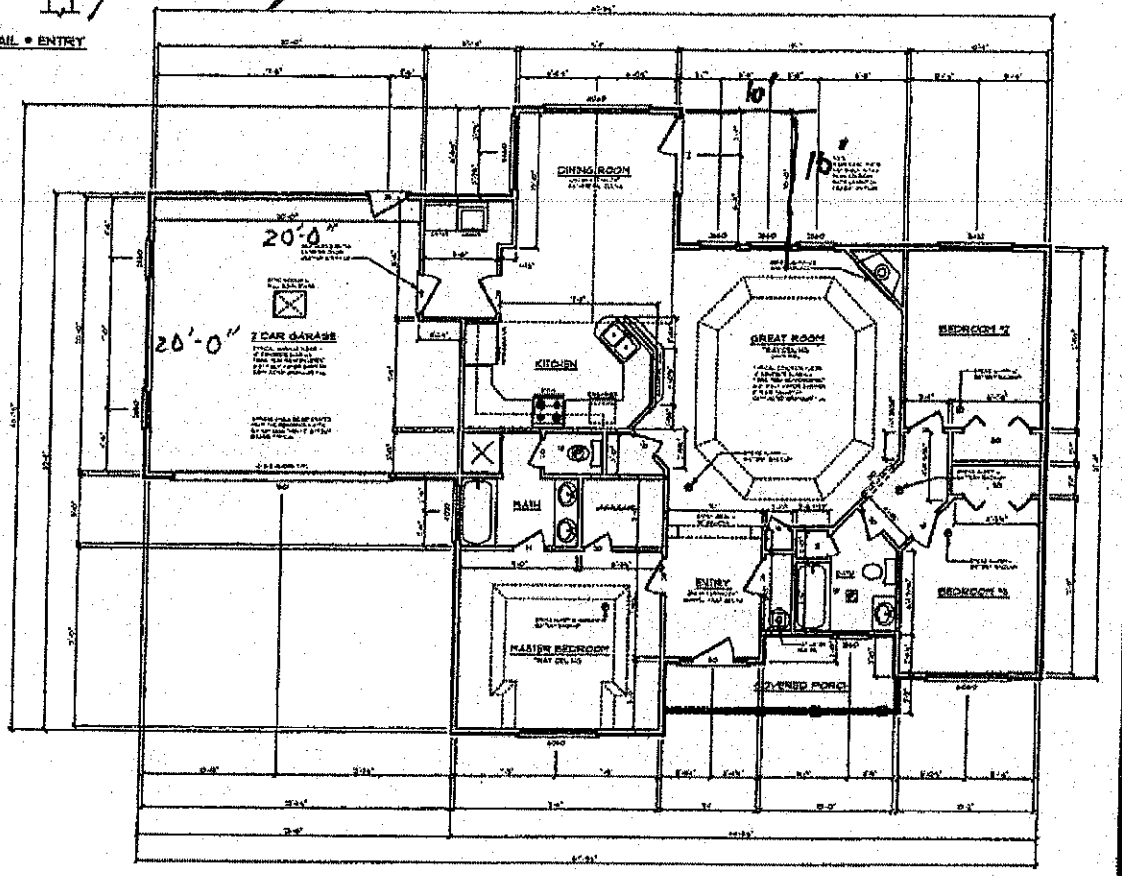

MAIN FLOOR PLAN
SCALE: 1/4" = 1'-0"

SHEET A-2

CONTRACTOR
GENERAL CONTRACT SERVICES
P.O. BOX 453
MOORESVILLE, NC 28117
(704) 799-1958

CONSTRUCTION SITE
CELTIC RIDGE SUBDIVISION
STATESVILLE, NC, IREDELL CO.
SUBLOT # 20
NATHANIEL GRACE DRIVE

OWNER
MIKE MULLALLY
147 WALDELL ROAD
MOORESVILLE, NC 28117
(704) 663-4372

DRAWN: J. GENDRON
DATE: NOV. 14, 2003
REVISIONS: