
8284411777

Jul 13 03 05:29p CHRIS WISE

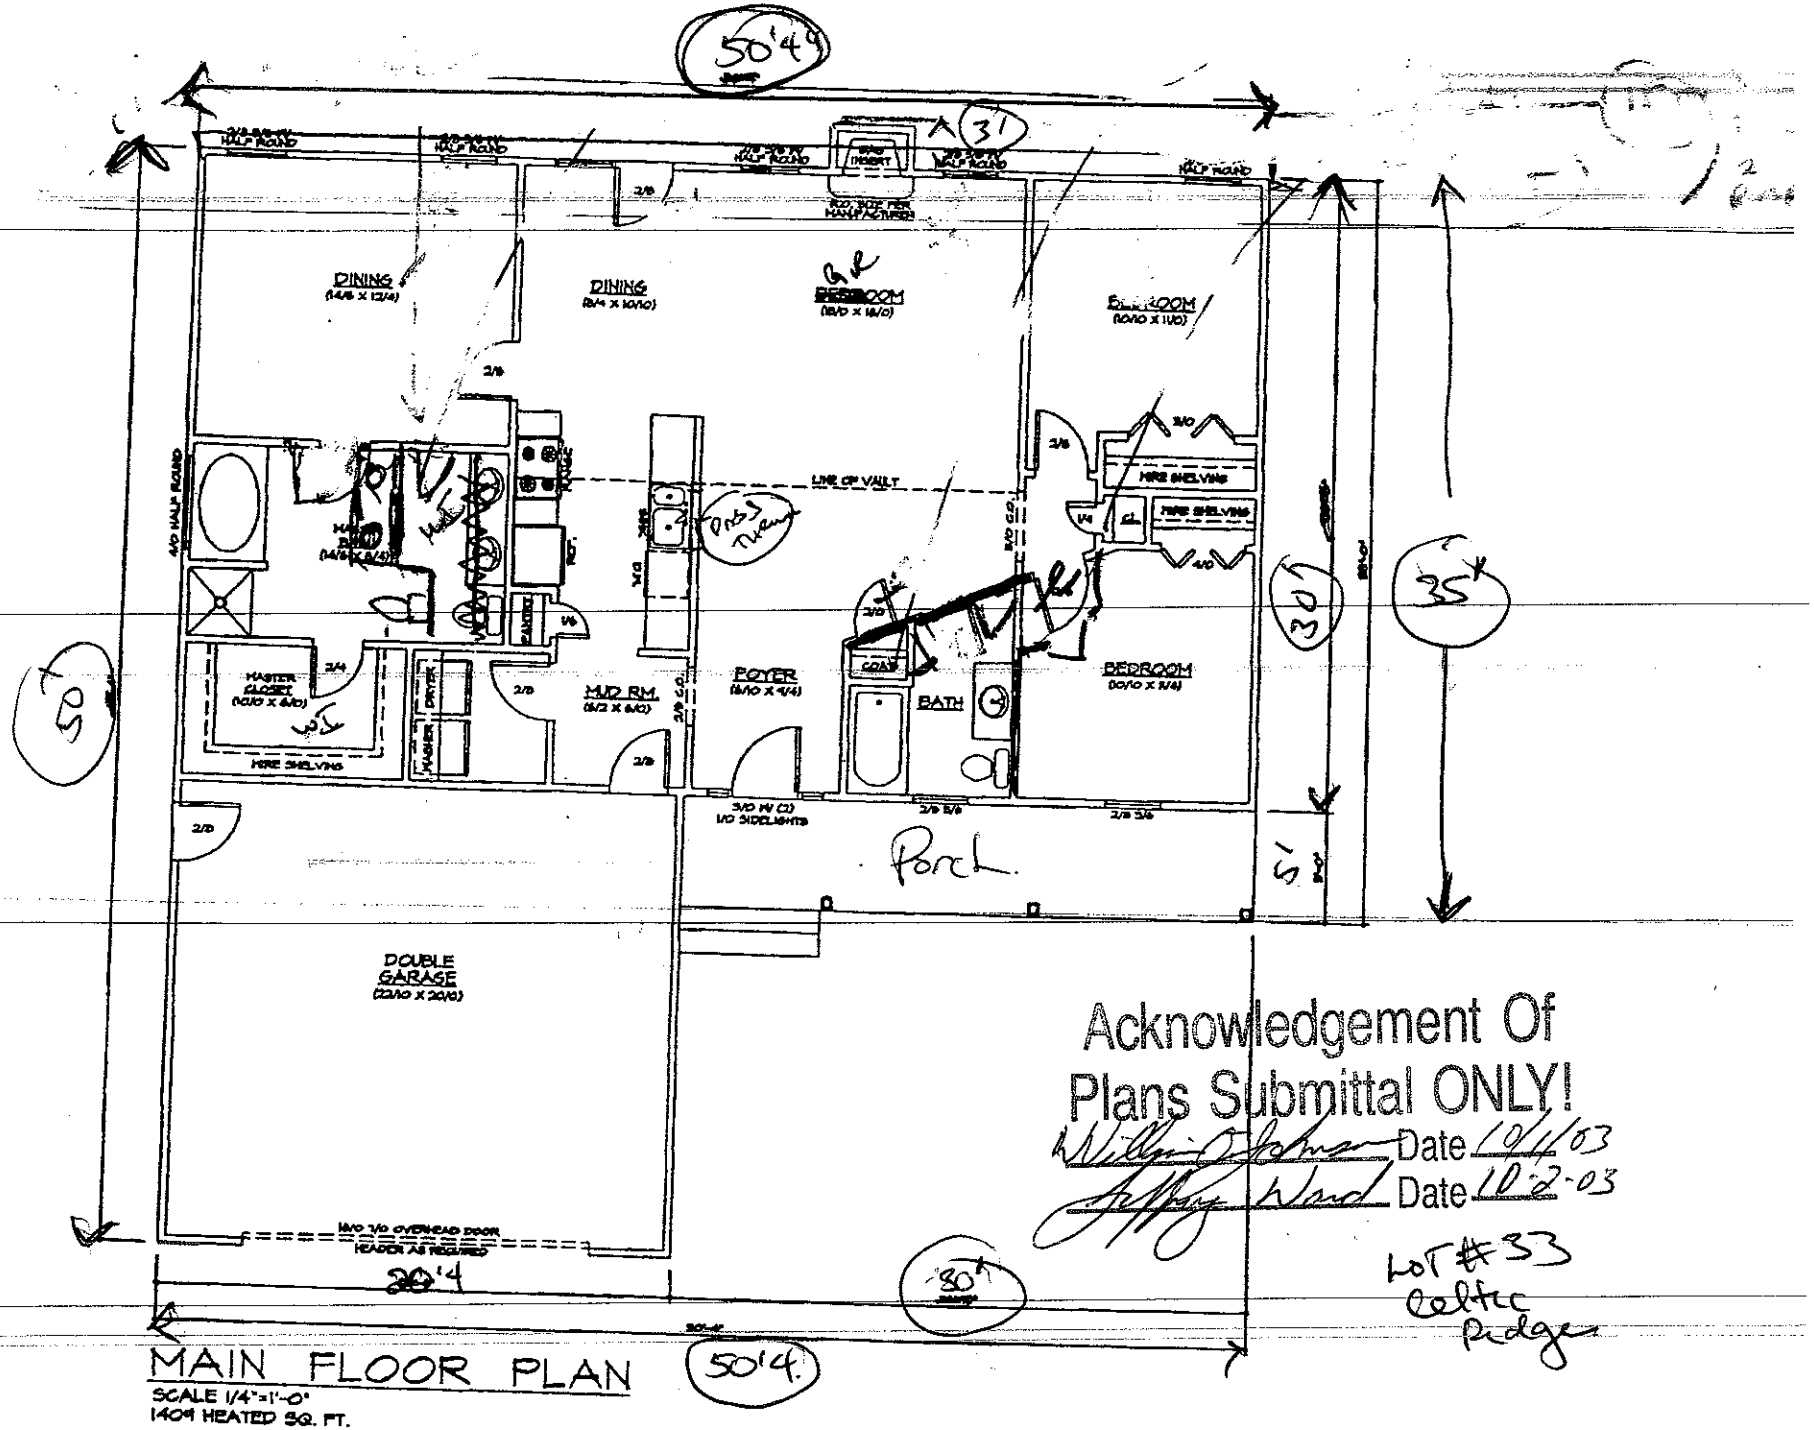

MAIN FLOOR PLAN

SCALE 1/4"=1'-0"

1409 HEATED SQ. FT.

Acknowledgement Of
Plans Submittal ONLY!

William O'Johnson Date 10/1/03

Jeffrey Ward Date 10-2-03

LOT #33
Celtic
Ridge