12/3/08

Acknowledgement Of
Plans Submittal ONLY!

Date


Date

11/11/08

PRELIMINARY

GENERAL NOTES:

1. MINIMUM CEILING HEIGHT TO BE 9'-1 1/2"
2. WINDOW & EXTERIOR DOOR HEADER HEIGHT TO BE 6'-11 1/2" UNLESS NOTED OTHERWISE (EXCEPTIONS O.H. GARAGE DOOR, GARAGE ENTRY DOOR.)
3. ALL TUBS / SHOWERS ARE TO HAVE NAILERS AT FLANGE.
4. ALL PLUMBING FIXTURES SHOWN ARE REPRESENTATIVE OF SIZE AND LOCATION ONLY. ACTUAL STYLE & BRAND OF FIXTURES MAY VARY PER OFFICE LOCATION.
5. ALL HATCHED WALLS REPRESENT INTERIOR LOAD BEARING WALLS TYP.
6. CLOSET SHELF HEIGHT OFFOF FLOOR= 65" FOR A SINGLE & 42" / 84" FOR A DOUBLE.
7. SMOOTH CEILINGS THROUGHOUT HOUSE INC. GARAGE.
8. 5 1/4" CROWN MOULDING THROUGHOUT HOUSE TYP.
9. FIREPLACE TO HAVE 5'-0" HIGH STONE SURROUND WITH ROUGH SAWN WOOD MANTLE.

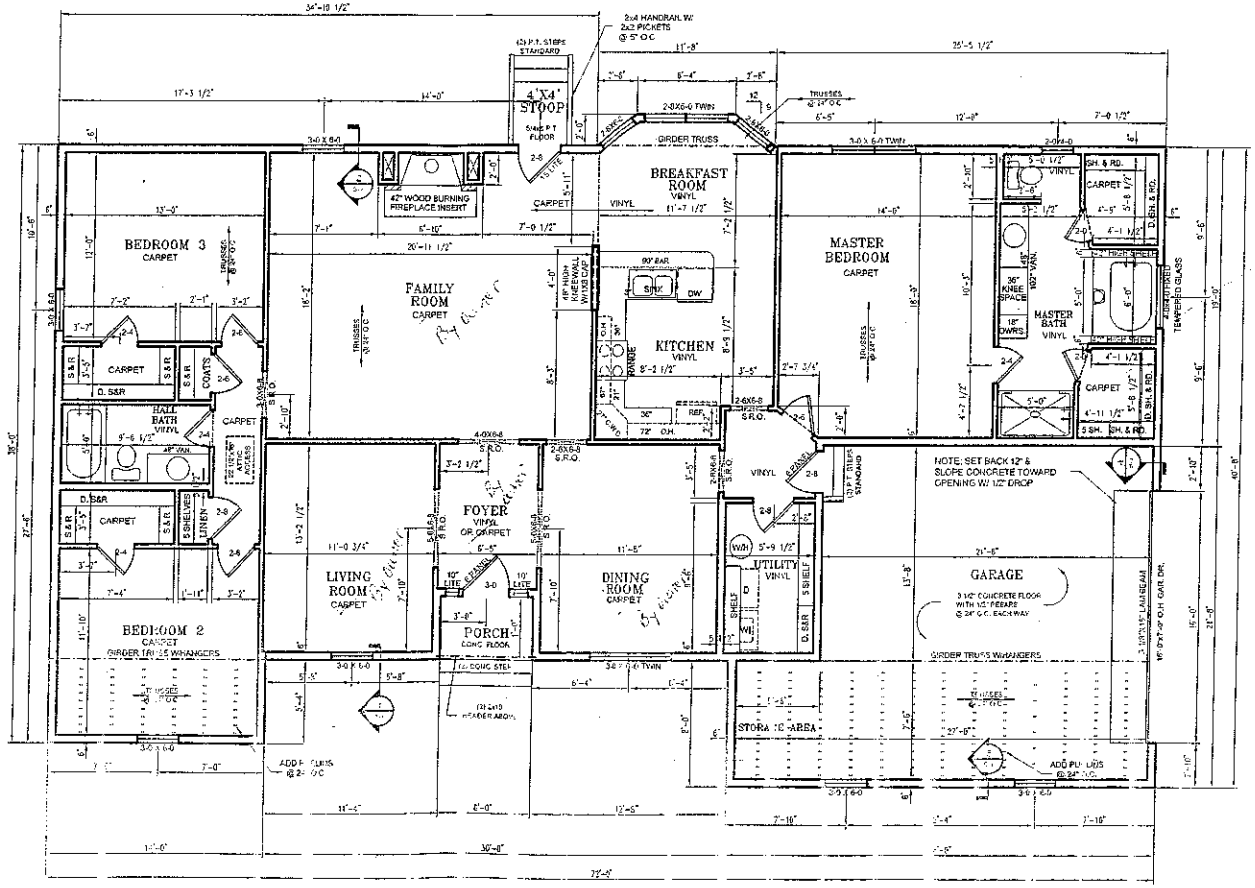

1 / A-3 FIRST FLOOR PLAN
SCALE: 1/8" = 1'-0"

THIS PLAN IS FORMATED FOR 1/8" SCALE IF PRINTED ON 11" X 17" PAPER

PROPERTY OF AMERICA'S HOME PLACE INC.
© COPYRIGHT 1993 - ALL RIGHTS RESERVED -
THE DRAWINGS OR COPIES THEREOF, AS INSTRUMENTS OF SERVICE, ARE AND SHALL REMAIN THE PROPERTY OF AMERICA'S HOME PLACE INC. THE PURCHASE OF THE PLANS DOES NOT CONVEY ANY COPYRIGHT OR OTHER PROPERTY RIGHTS IN THE PLANS OR IN THE DESIGNS REFLECTED IN THE PLANS. ALL COPYRIGHTS AND OTHER PROPERTY RIGHTS ARE RESERVED BY AMERICA'S HOME PLACE INC. UNAUTHORIZED REPRODUCTION OR USE OF THESE PLANS IS A VIOLATION OF APPLICABLE COPYRIGHT AND OTHER LAWS.

KIRKLAND

SHEET NO. A-3